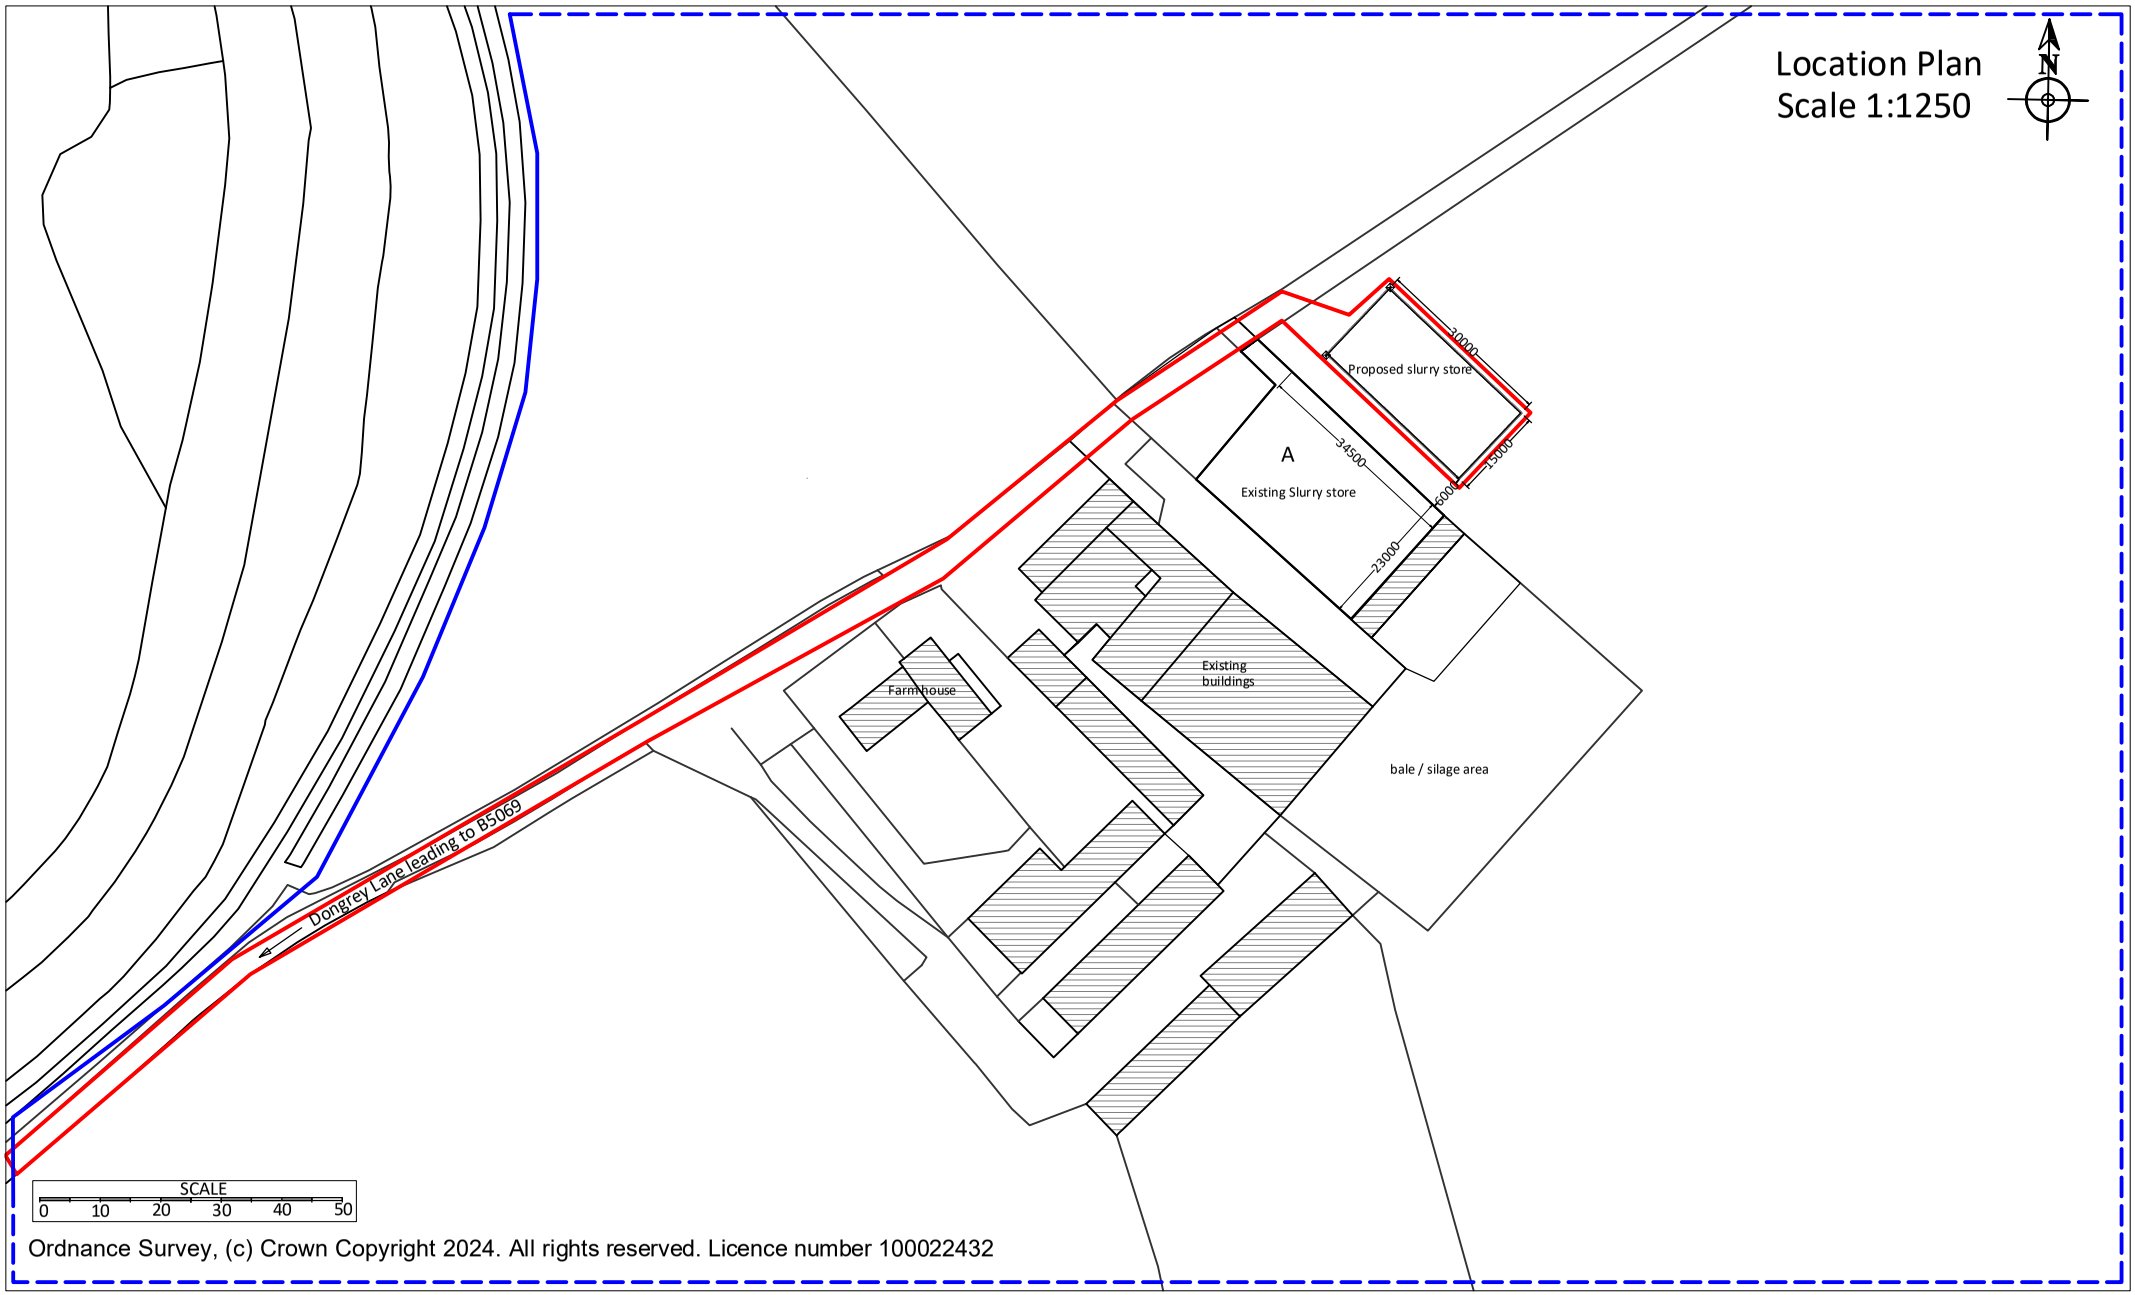


Ordnance Survey, (c) Crown Copyright 2024. All rights reserved. Licence number 100022432

COPYRIGHT
This drawing is the property of P&L AGRICONSULTING LTD
Information is protected by Copyright.
Copying or any form of reproduction is not permitted without permission from P&L AgriConsulting Ltd.

Will Phillips
P&L AgriConsulting Ltd
Fields Farm
Alkington
Whitchurch SY13 3NH
01948 880261
07939 474838

Drawing 1	Slurry Store	Dongray Hall Bangor on Dee Wrexham LL13 0AG	P&L AgriConsulting
7th October 2024	Location Plan		
Scale 1:1250 a4			