

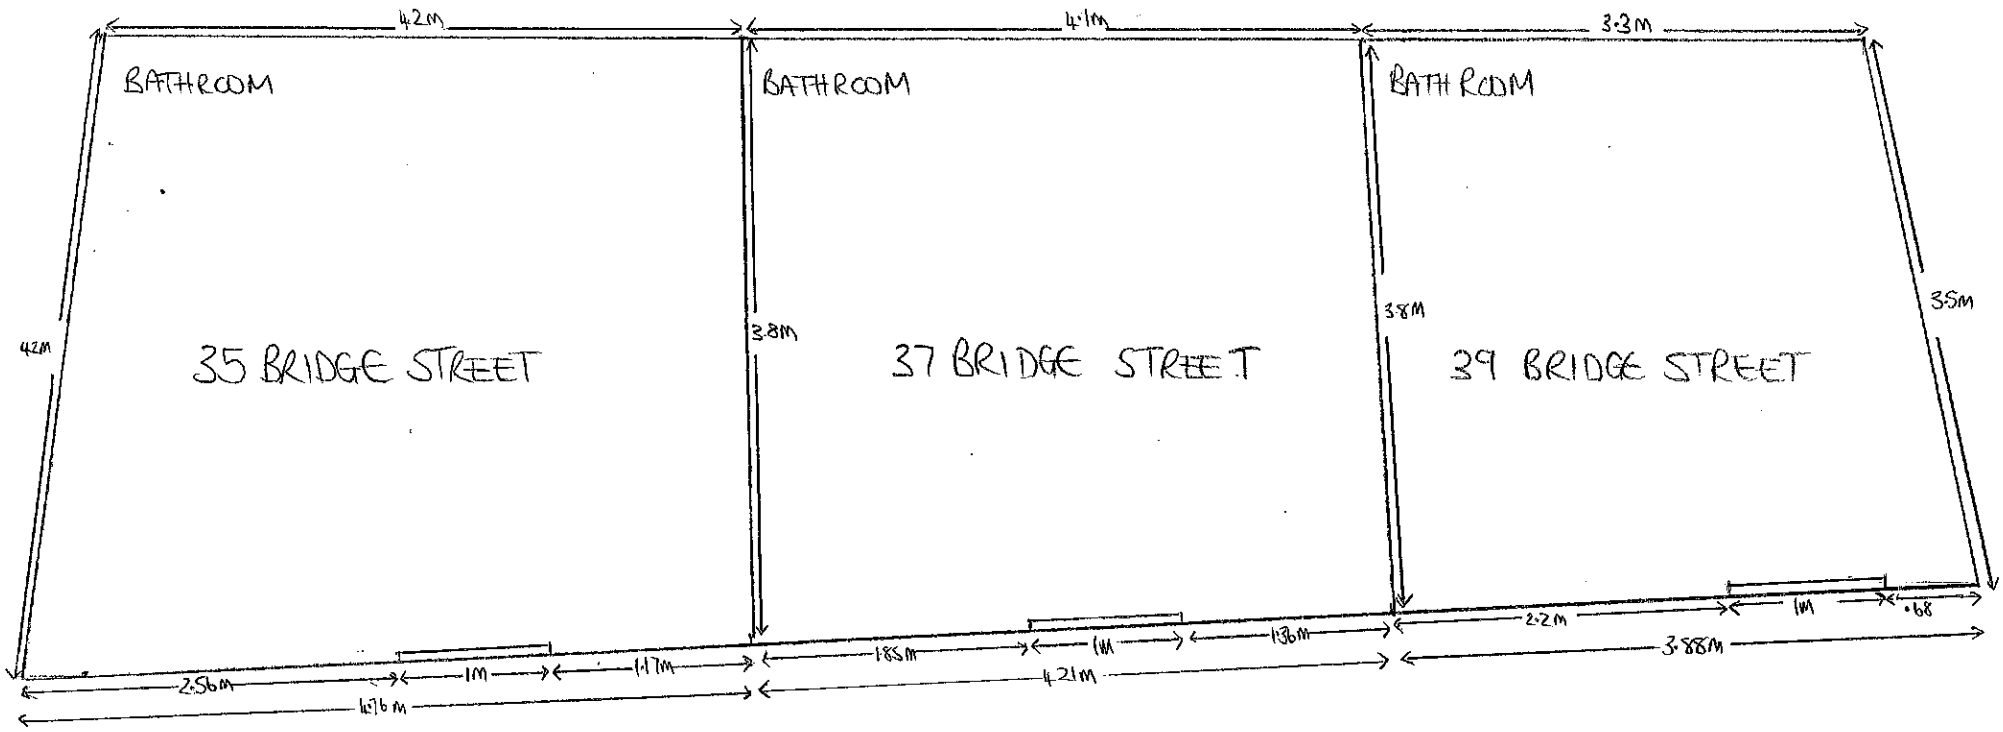


CURRENT WINDOW

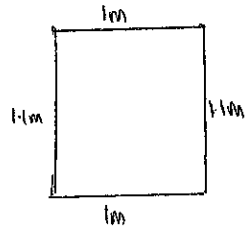

PROPOSED WINDOW
TO MATCH EXISTING

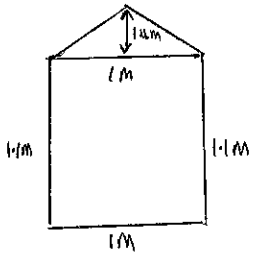

BRIDGE STREET

FIRST FLOOR

SCALE 1:1.50