

GENERAL ARRANGEMENT. SCALE 1:250

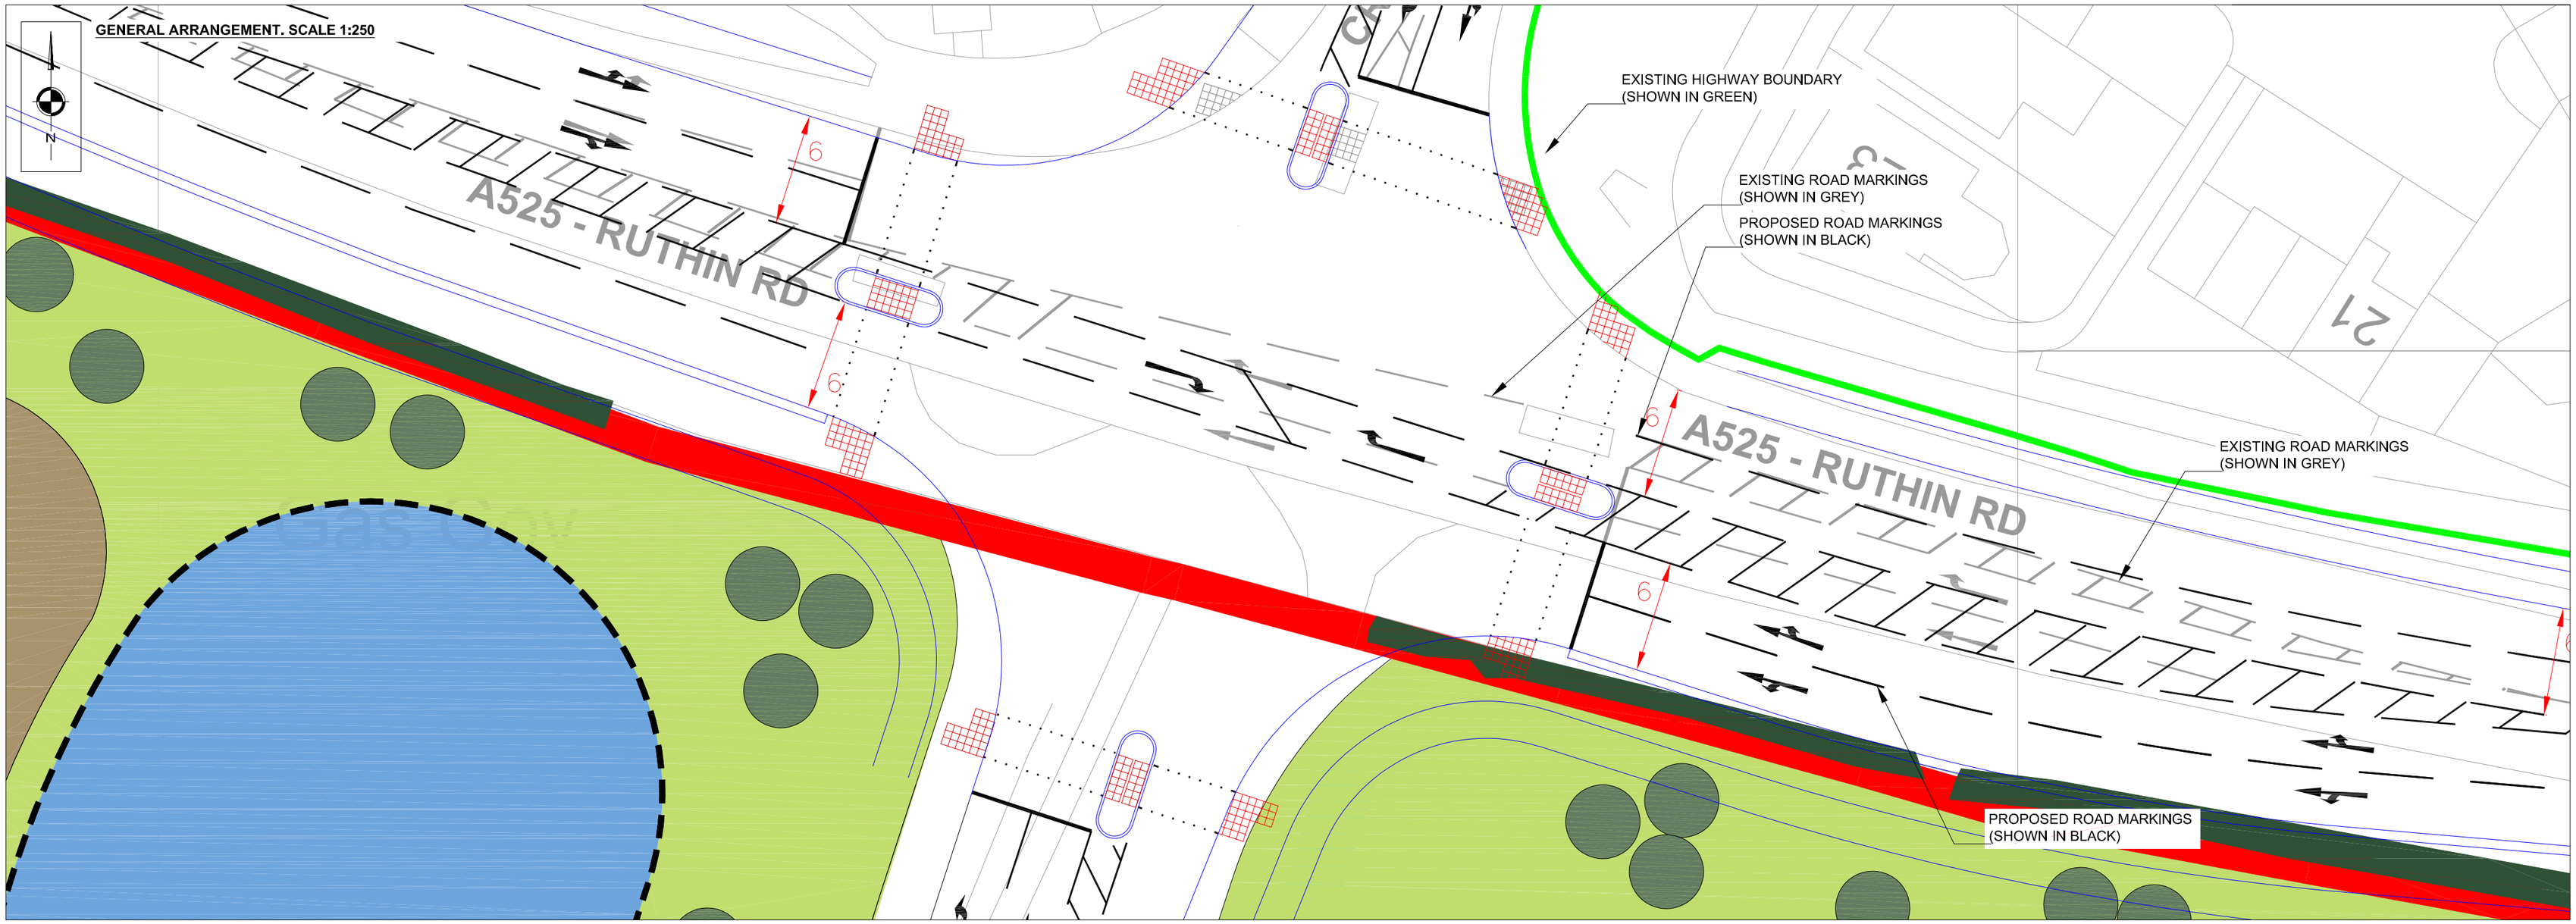

GENERAL ARRANGEMENT. SCALE 1:1000

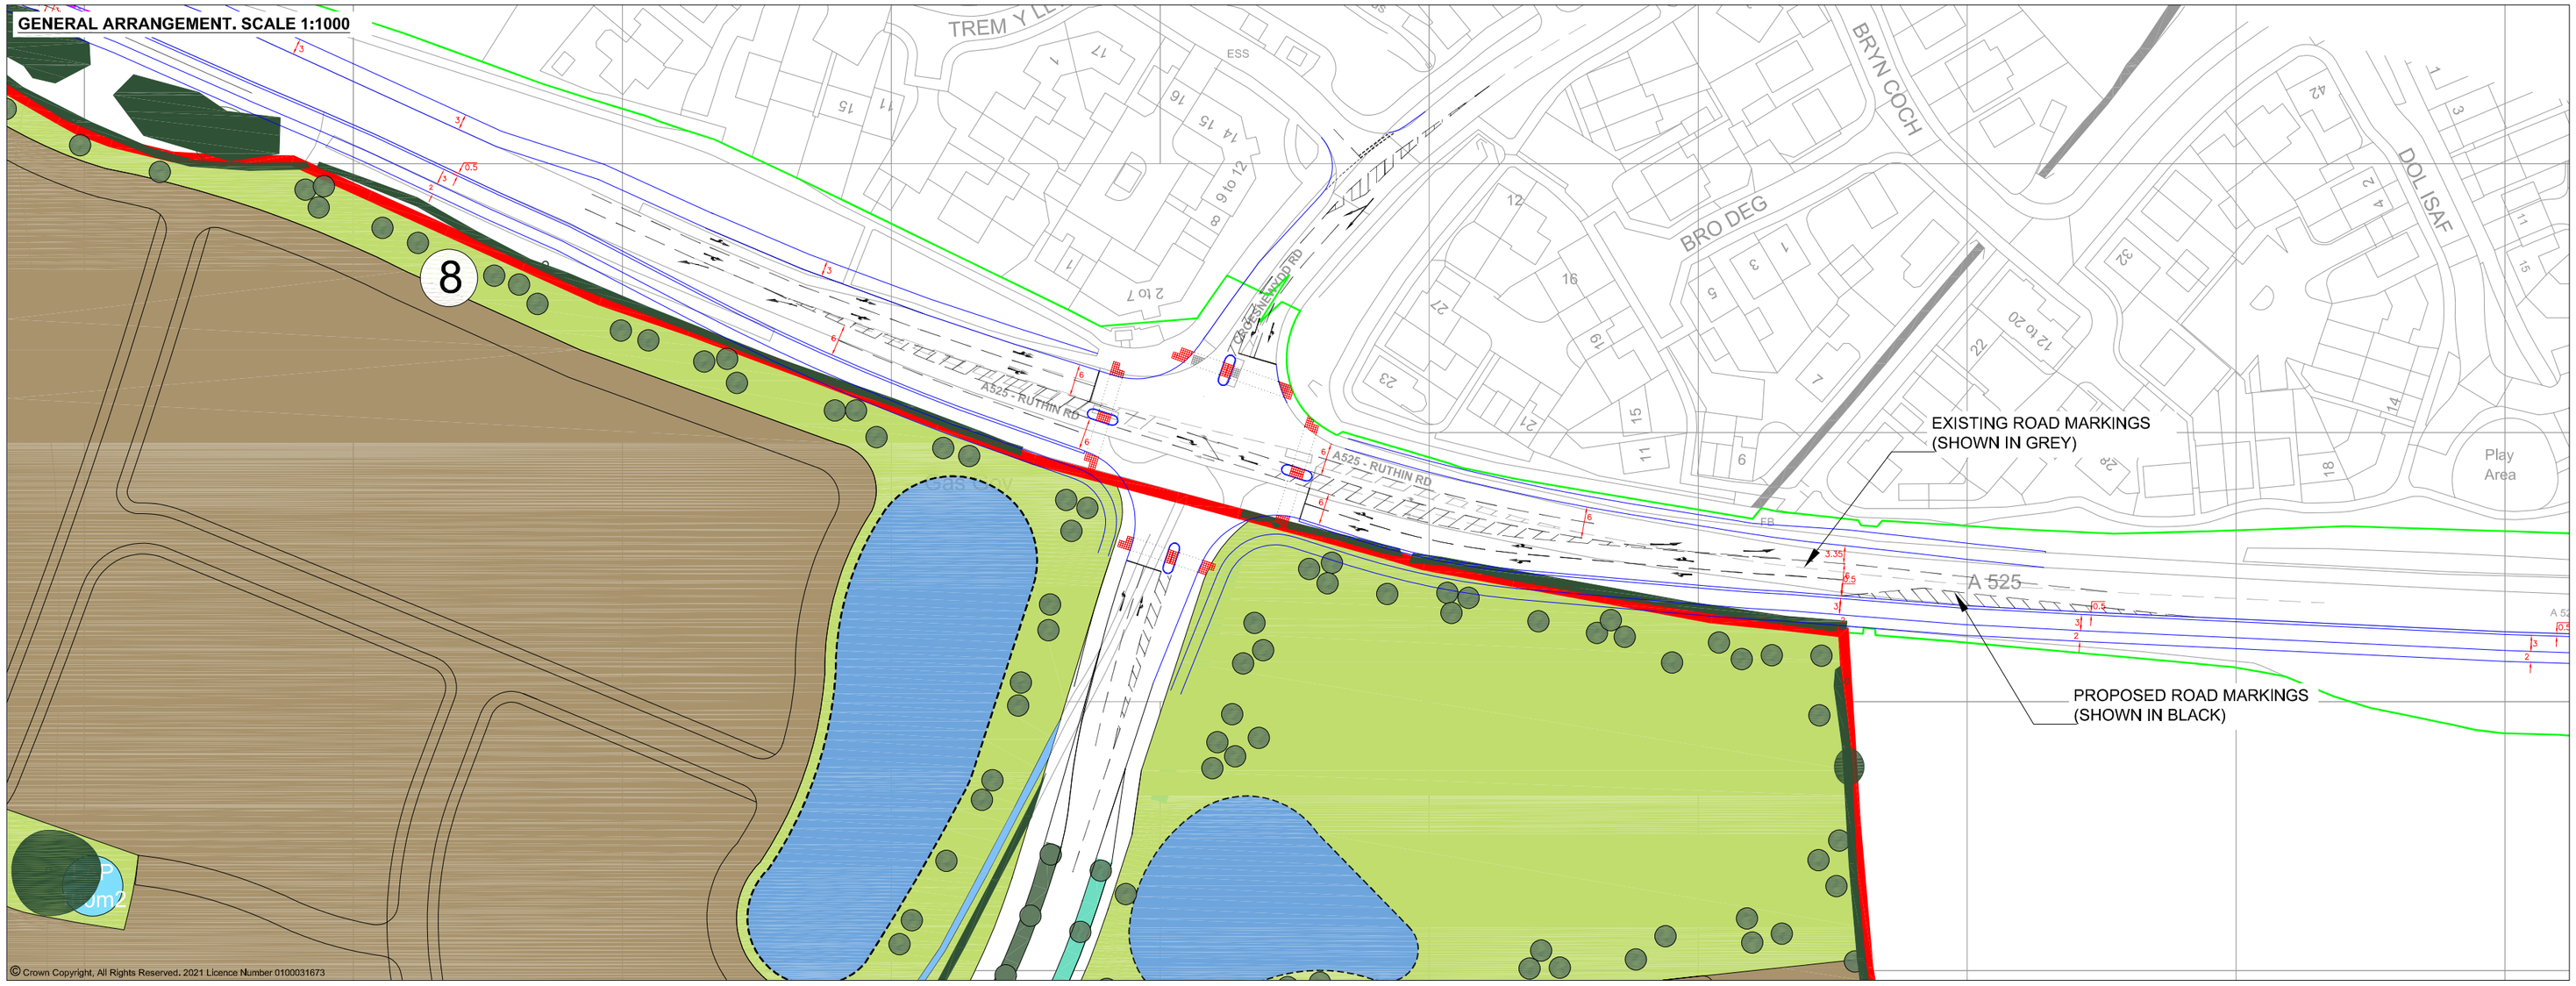

© Crown Copyright. All Rights Reserved. 2021 Licence Number 0100031673

REVISIONS

REV	DESCRIPTION	DATE	BY
–	–	–	–

S|C|P
Transportation Planning : Infrastructure Design
Colwyn Chambers, 19 York Street, Manchester, M2 3BA, Tel 0161 832 4400,
www.scptransport.co.uk, Email info@scptransport.co.uk

Client Name:

Project Title:
RUTHIN ROAD, WREXHAM

Drawing Title:
A525 / CROESNEWYDD RD SIGNAL
JUNCTION IMPROVEMENT SCHEME

Date: 01.07.2024	Drawn By: BA
Scale: AS STATED @ A2	Checked: LB
Status: PLANNING	Approved/ Unapproved: -

Drawing No. SCP/210187/AC01 | Rev. -