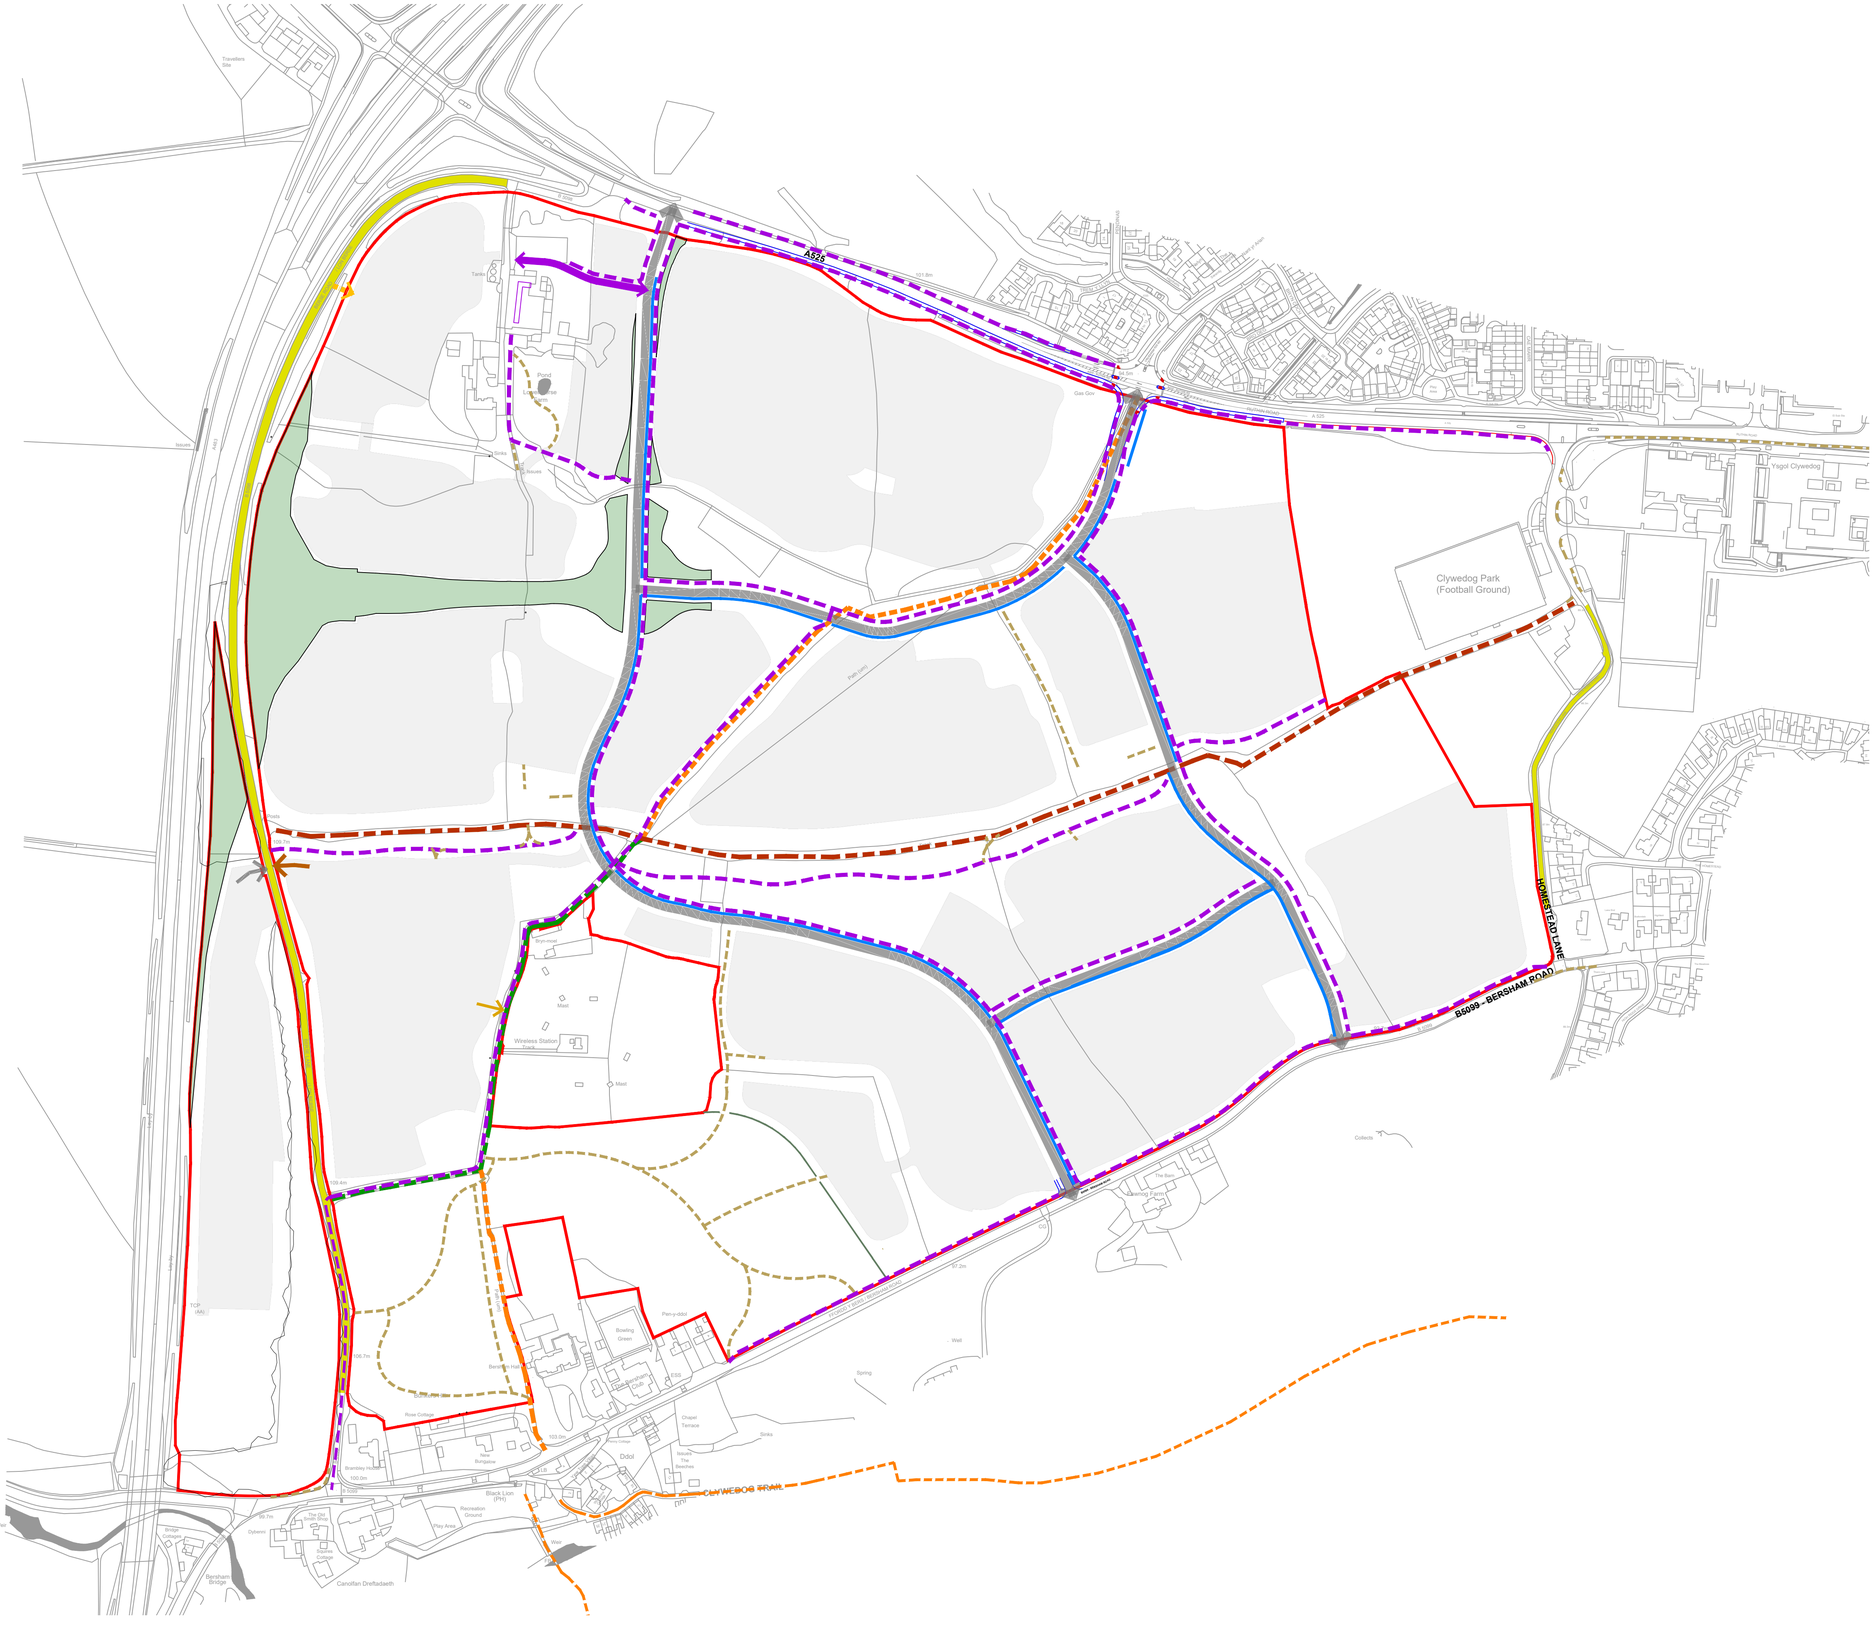


Ordnance Survey, © Crown Copyright 2021. All rights reserved. Licence number 100022432

Contains Natural Resources Wales information © Natural Resources Wales and Database Right. All rights Reserved. Contains Ordnance Survey Data. Ordnance Survey Licence number 100019741. Crown Copyright and Database Right.

© 2022 Wrexham County Borough Council

Rev	Description	Drawn	Approved	Date
D	Active Travel updates	SO	NKH	16/07/24
C	Active Travel updates	NKH	NKH	26/06/24
B	Updates in relation to land for future highways scheme and removal of WWTW	SO	NKH	12/06/24
A	Removal of WG highway scheme	EL	NKH	18/05/23

THE ENVIRONMENT PARTNERSHIP

Genesis Centre, Birchwood Science Park, Warrington WA3 7BH
Tel 01925 844004 e-mail tep@tep.uk.com www.tep.uk.com

Project
Lower Berse Farm, Ruthin Road, Wrexham

Title
Parameter Plan - Access and Movement

Drawing Number
D9730.011D

Scale	Date
1:2500 @ A1	07/12/2022

Drawn	Checked	Approved
AJG	NKH	NKH