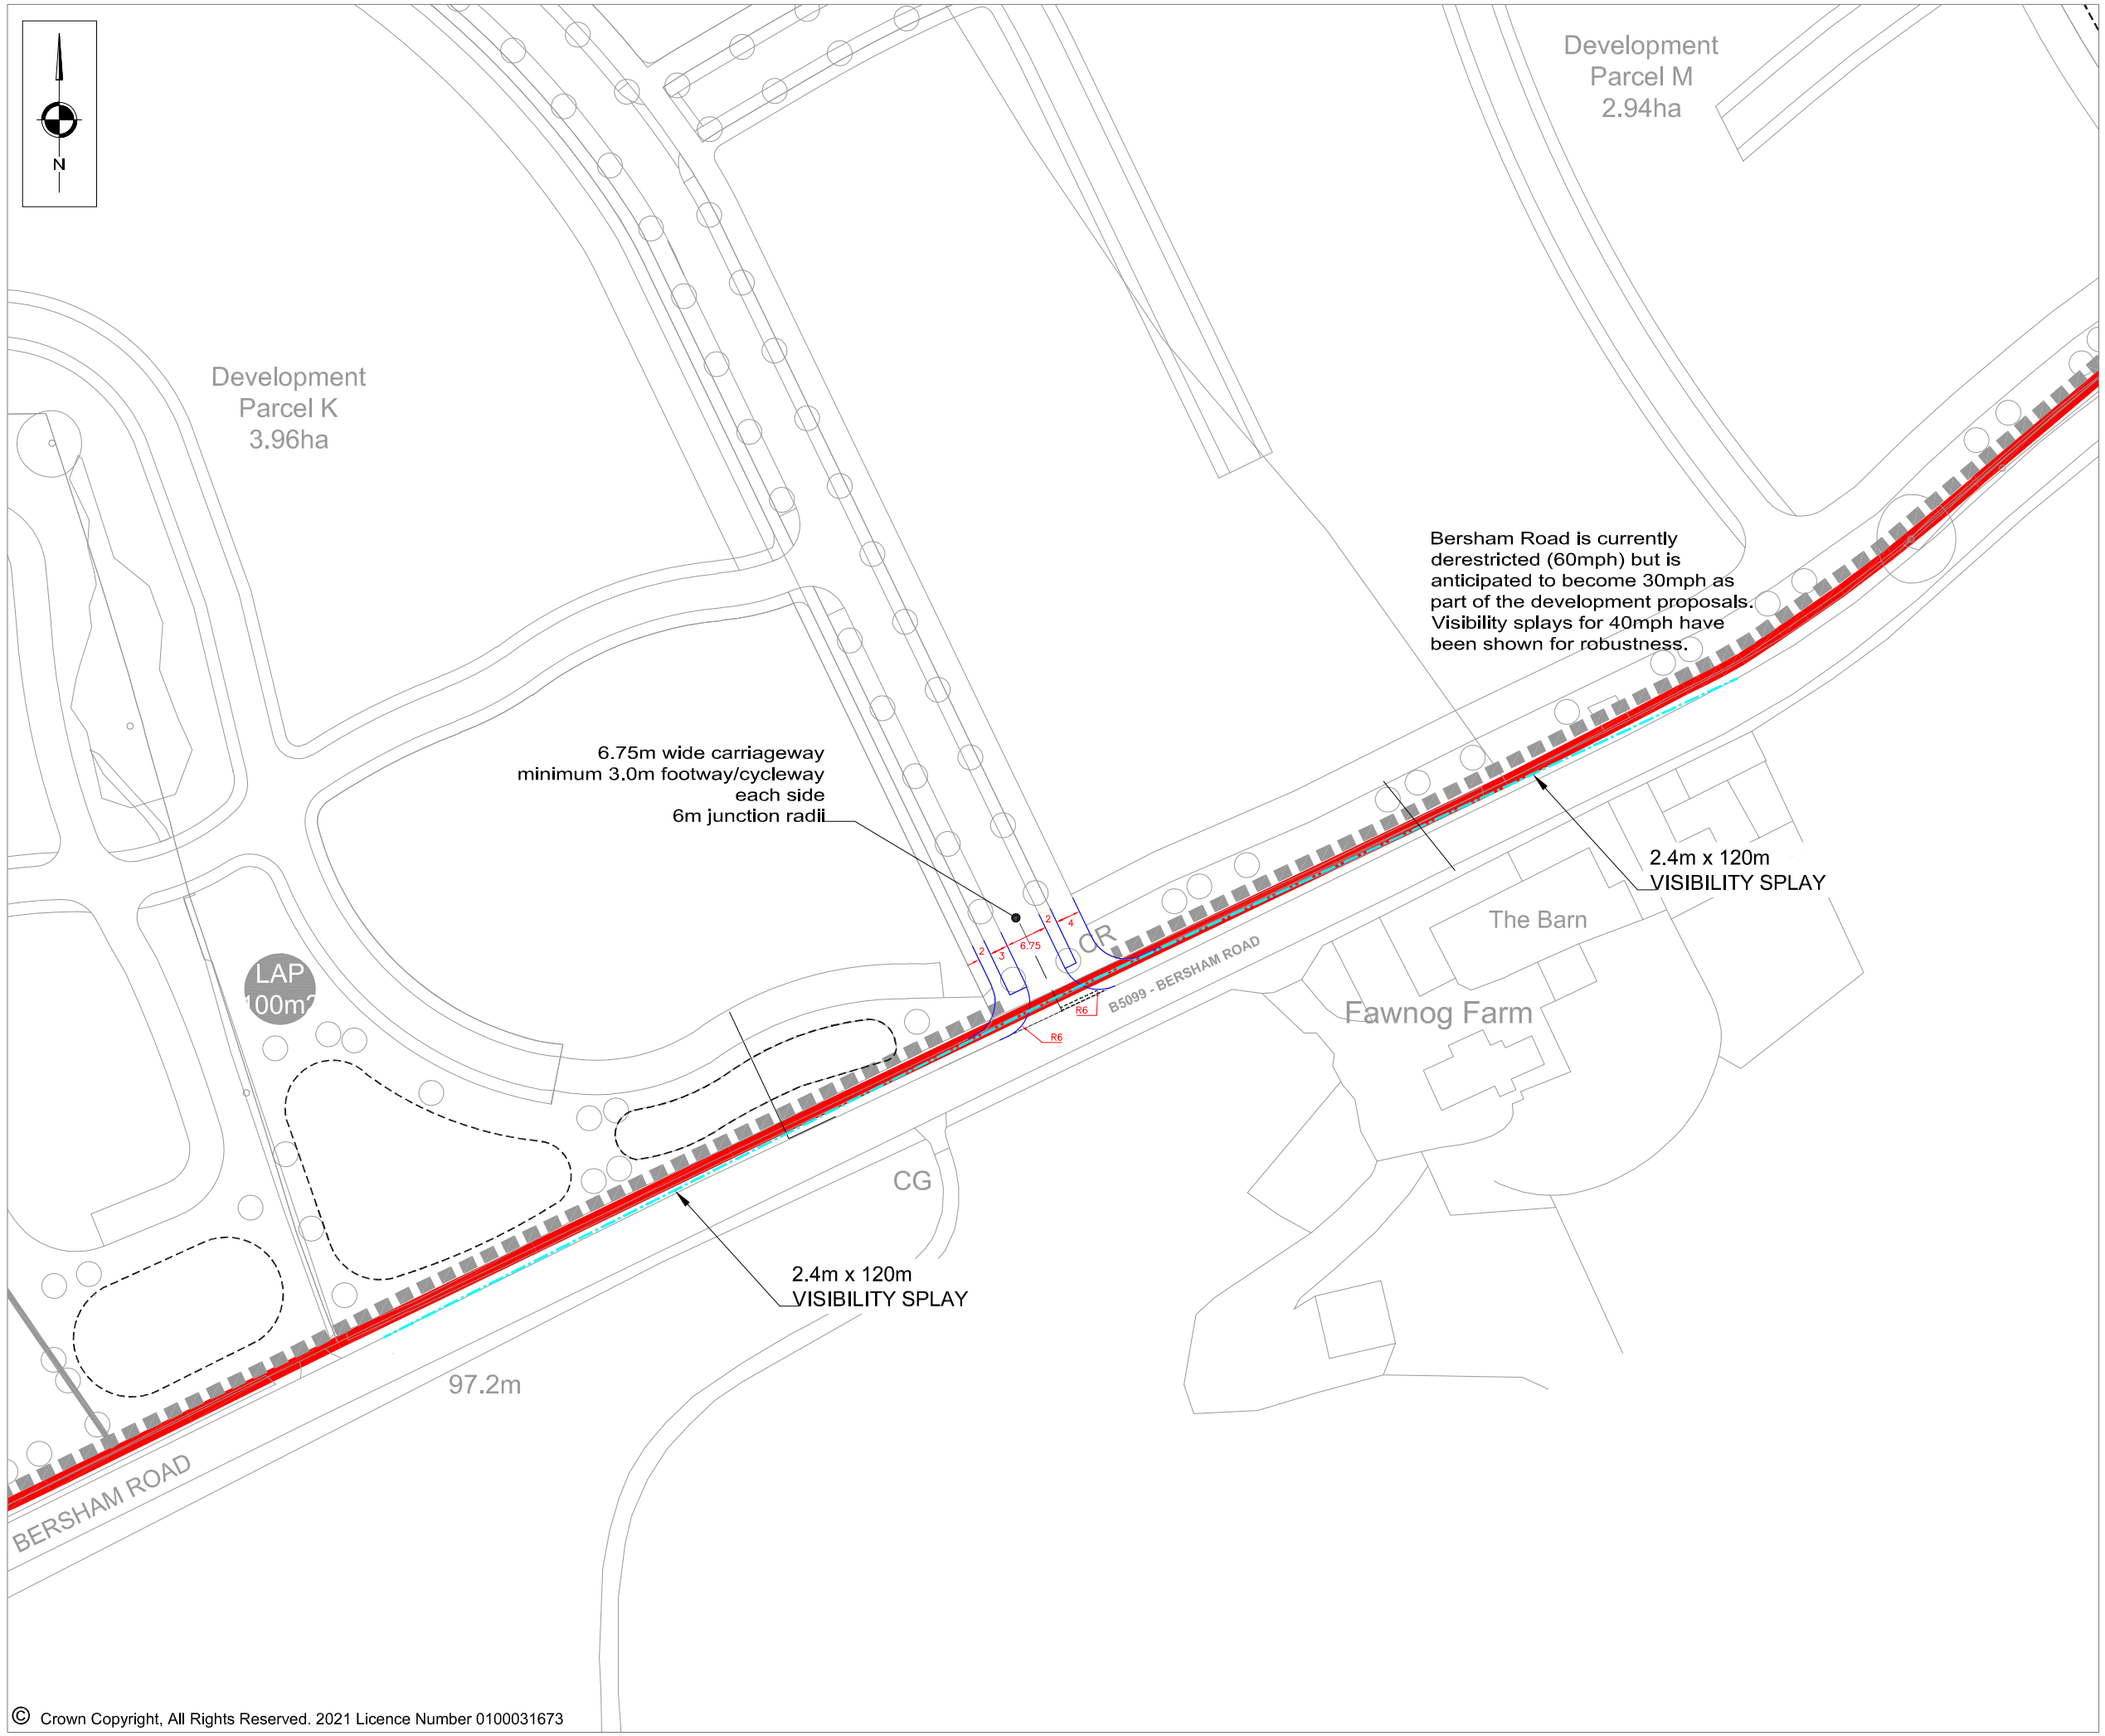


© Crown Copyright, All Rights Reserved. 2021 Licence Number 0100031673

NOTES

REVISIONS

REV	DESCRIPTION	DATE	BY
A	–MASTERPLAN REV E UNDERLAID. –JUNCTION DESIGN UPDATED TO SUIT.	29.11.22	BA

S|C|P
Transportation Planning : Infrastructure Design
Colwyn Chambers, 19 York Street, Manchester, M2 3BA, Tel 0161 832 4400,
www.scptransport.co.uk, Email info@scptransport.co.uk

Client Name:
-

Project Title:
RUTHIN ROAD,
WREXHAM

Drawing Title:
SITE ACCESS OPTION 3

Drawn By:	Date:
BH	25.07.2020
Checked:	Scale:
DR	1:1000 @ A3
Status:	Approved/Unapproved:
PLANNING	-

Drawing No.	Rev.
SCP/210187/F03	A