

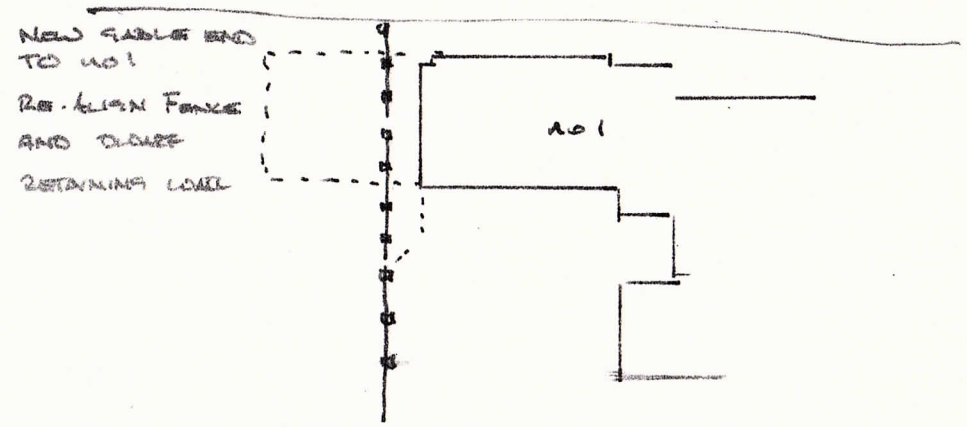


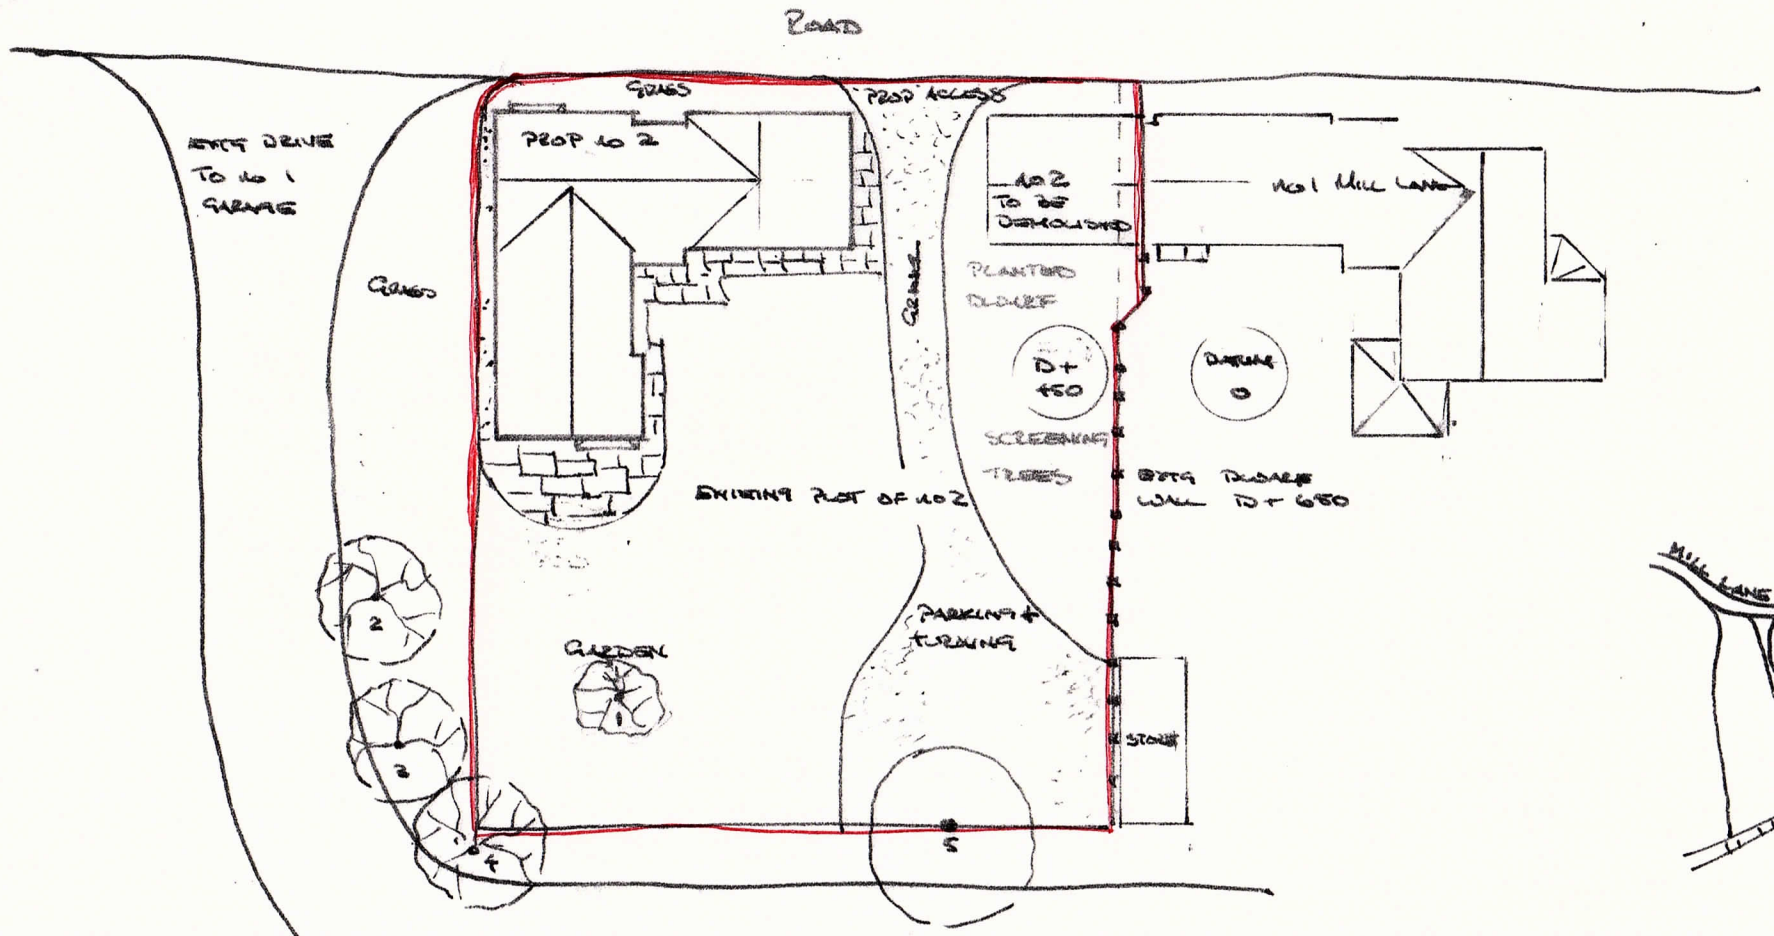

1	ACER	10	4
2	OAK	5	3
3	H. CHESTNUT	18	4
4	ACER	10	4
5	HAZEL	13	4

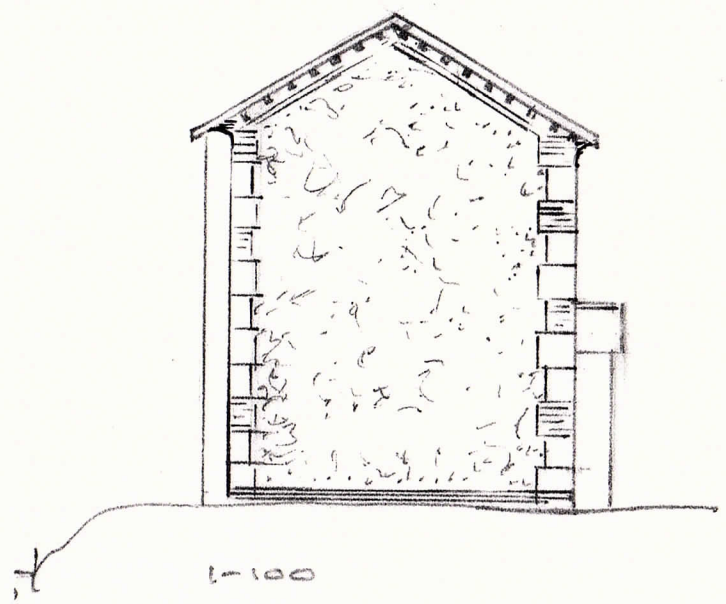

1-100


GABLE END TO No.1

RE-BUILT. BRICK QUOINING

TO COMPENSATE FOR WIDTH

AND INT. BRICK TO OPPOSITE

WALL

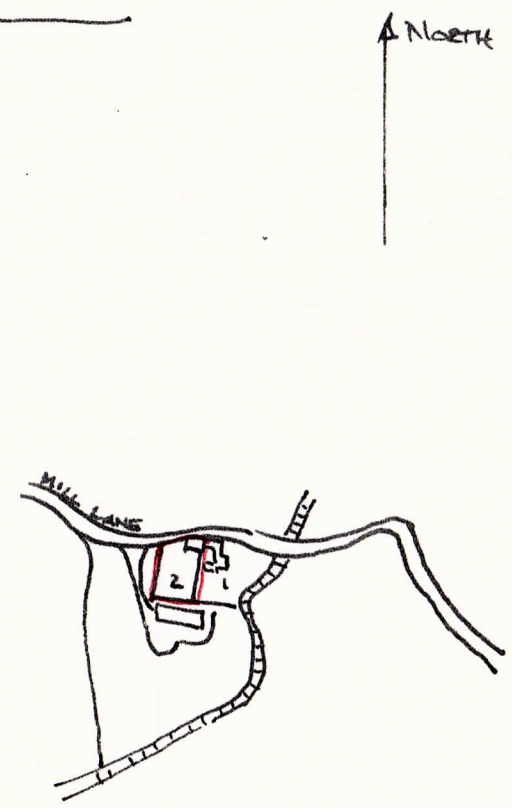

1 AND 2 MILL LANE HORSEMANS GREEN

004 EXISTING + PROPOSED SITE LAYOUT