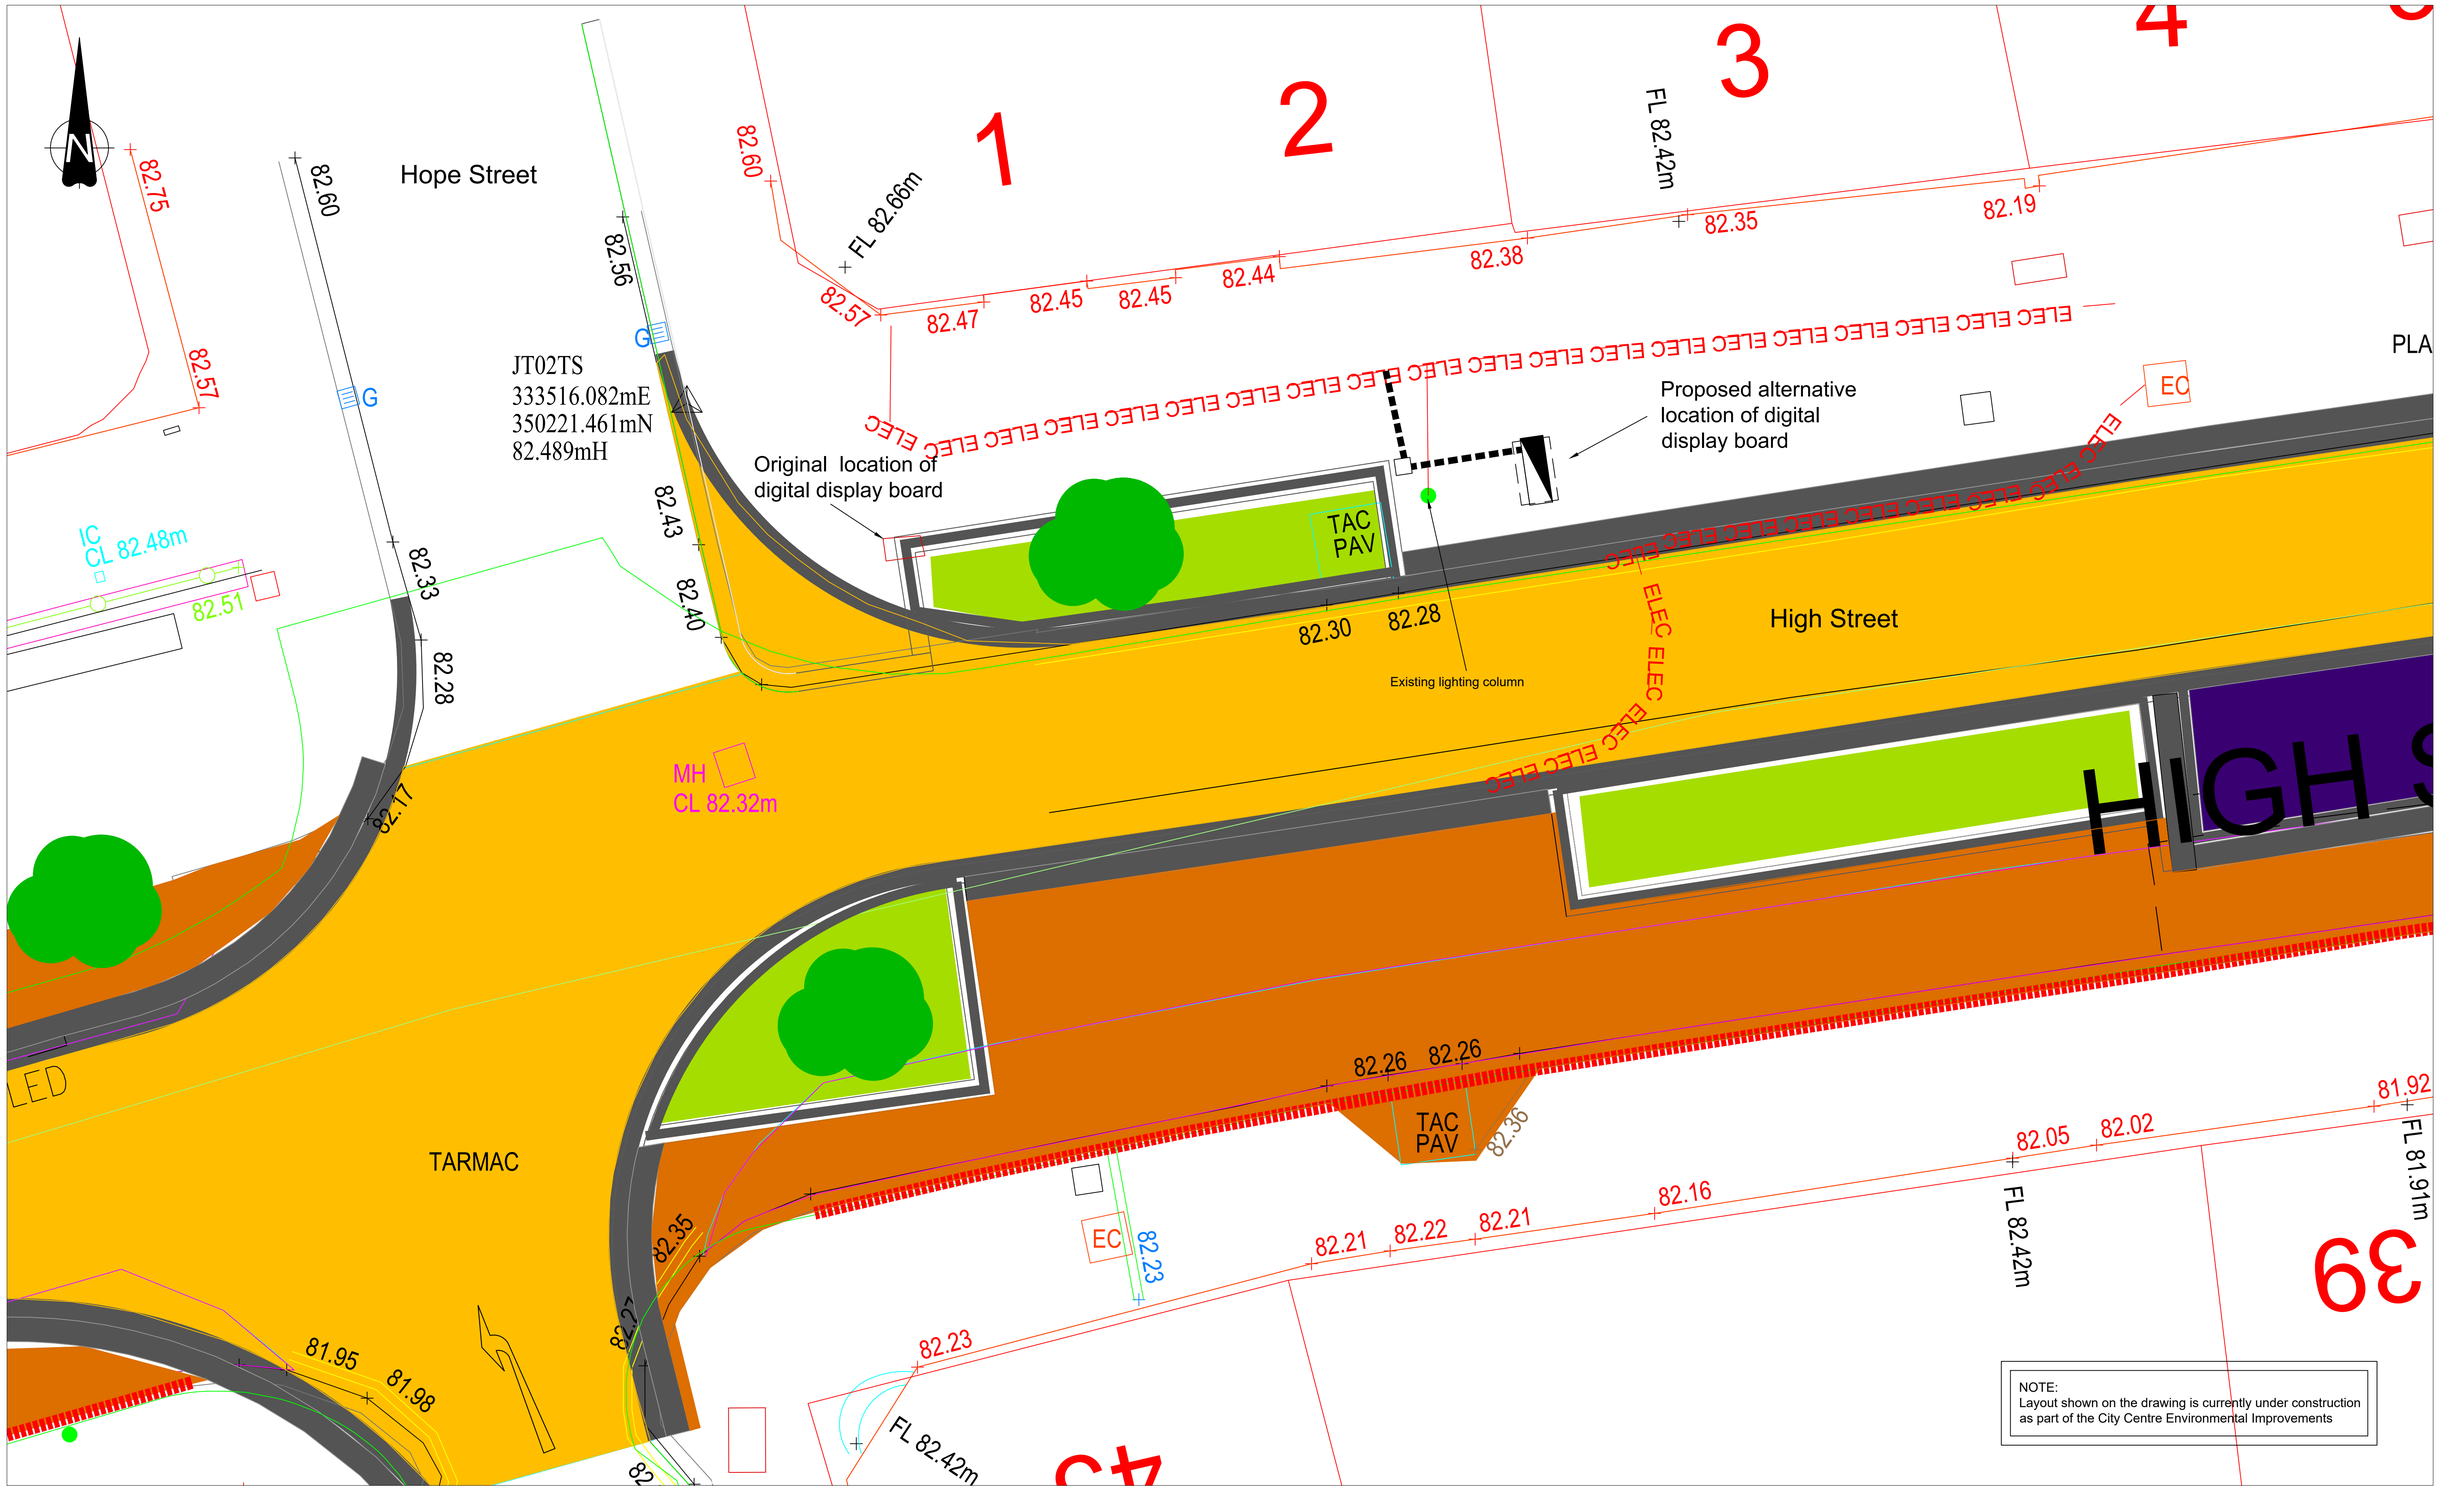



DRAWING NUMBER: 24107 01

wrexham COUNTY BOROUGH COUNCIL
CYNGOR BWRDEISTREF SIROL wrecsam

# WREXHAM COUNTY BOROUGH COUNCIL
# CYNGOR BWRDEISTREF SIROL WRECSAM


STRYT Y LAMBPINT, WRECSAM LL11 1AR
LAMBPIT STREET, WREXHAM LL11 1AR

**DAVID FITZSIMON**
PRIF SWYDDOG TR ECONOMI A CHYNLLUNIO
CHIEF OFFICER ECONOMY AND PLANNING

Ffôn/Tel.: (01978) 298930
www.wrecsam.gov.uk
www.wrexham.gov.uk


| | | | |
|---|---|---|---|
| JOB NUMBER: CE 24107 | SCALES: 1:50 | AMENDMENTS: | DATE |
| SECTION: ROADS | | | |
| DRAWN BY: AeF | NATIONAL GRID REF: SJ3350 | A Original Drawing | 12/9/2024 |
| CHECKED BY: | | | |
| APPROVED BY: | STATUS: Planning | | |

SCHEME TITLE: High Street Digital Display Board

DRAWING TITLE: Location Plan & General Arrangement

DRAWING NUMBER: 24107 01