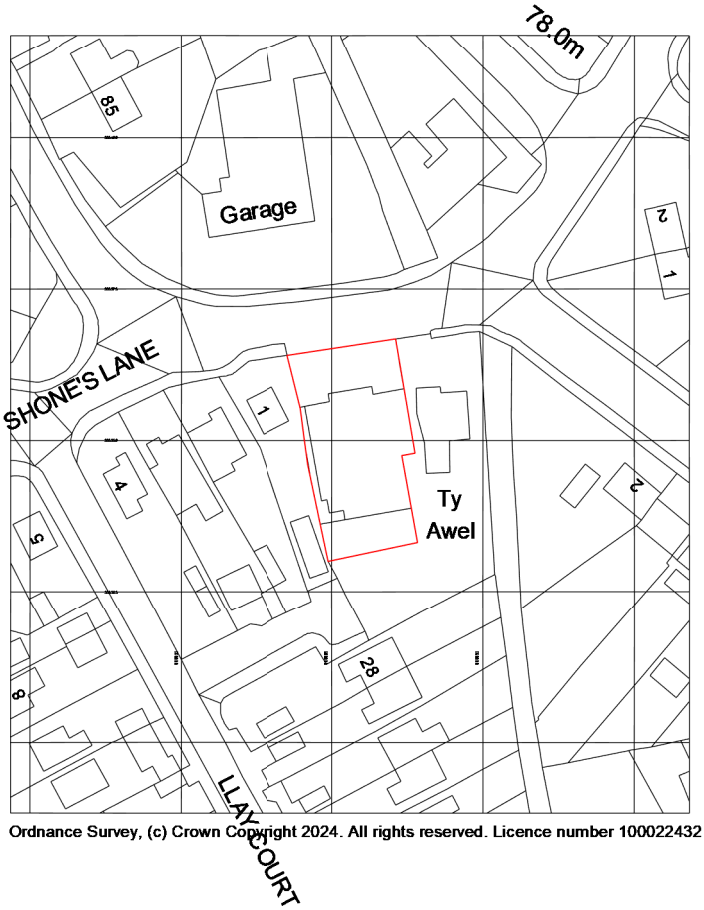


Ordnance Survey, (c) Crown Copyright 2024. All rights reserved. Licence number 100022432

1 | SITE LOCATION PLAN

SCALE: 1 : 1250

REV	DESCRIPTION	DATE	BY

THIS DRAWING IS THE COPYRIGHT OF AINSLEY GOMMON ARCHITECTS. CHECK ALL DIMENSIONS ON SITE. DISCREPANCIES TO BE NOTIFIED TO ARCHITECT. ELEMENTS OF STRUCTURE SHOWN ARE INDICATIVE AND FOR GUIDANCE. FINAL DESIGN TO BE AS STRUCTURAL ENGINEERS DETAILS AND SPECIFICATION.

PROJECT

COOP SITE - WREXHAM for FIRST CHOICE HOUSING


DRAWING TITLE

SITE LOCATION PLAN


SCALE	DATE	DRAWN	CHECKED
1 : 1250 @A4	25.11.2023	ED	SV

DRAWING STATUS: PLANNING

JOB No	DRAWING No	REVISION
C1145	001	

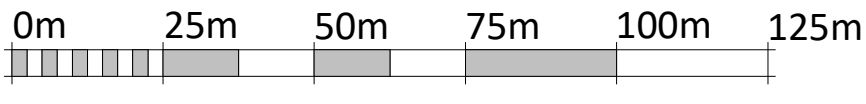

VISUAL SCALE 1:1250 @ A4

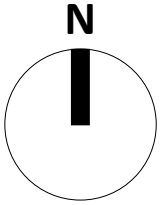

AINSLEY GOMMON ARCHITECTS

THE OLD POLICE STATION, 15 GLYNNE WAY, HAWARDEN, CH5 3NS
Tel: 01244 537 100 | wales@agarchitects.co.uk | www.agarchitects.co.uk

Ainsley Gommon Architects Ltd. Registered in England & Wales No.4187948
Registered Office: 1 Price Street, Hamilton Square, Birkenhead CH41 6JN

PRINTED: 23/02/2024 12:07:19

A4