Gelli Farm, Llansantffraid Glyn Ceiriog

PLANNING APPLICATION


NEW CAMPING PODS AND CAMPING SITE

EN-PLAN

PLANNING & ARCHITECTURE

EN-PLAN

PLANNING & ARCHITECTURE

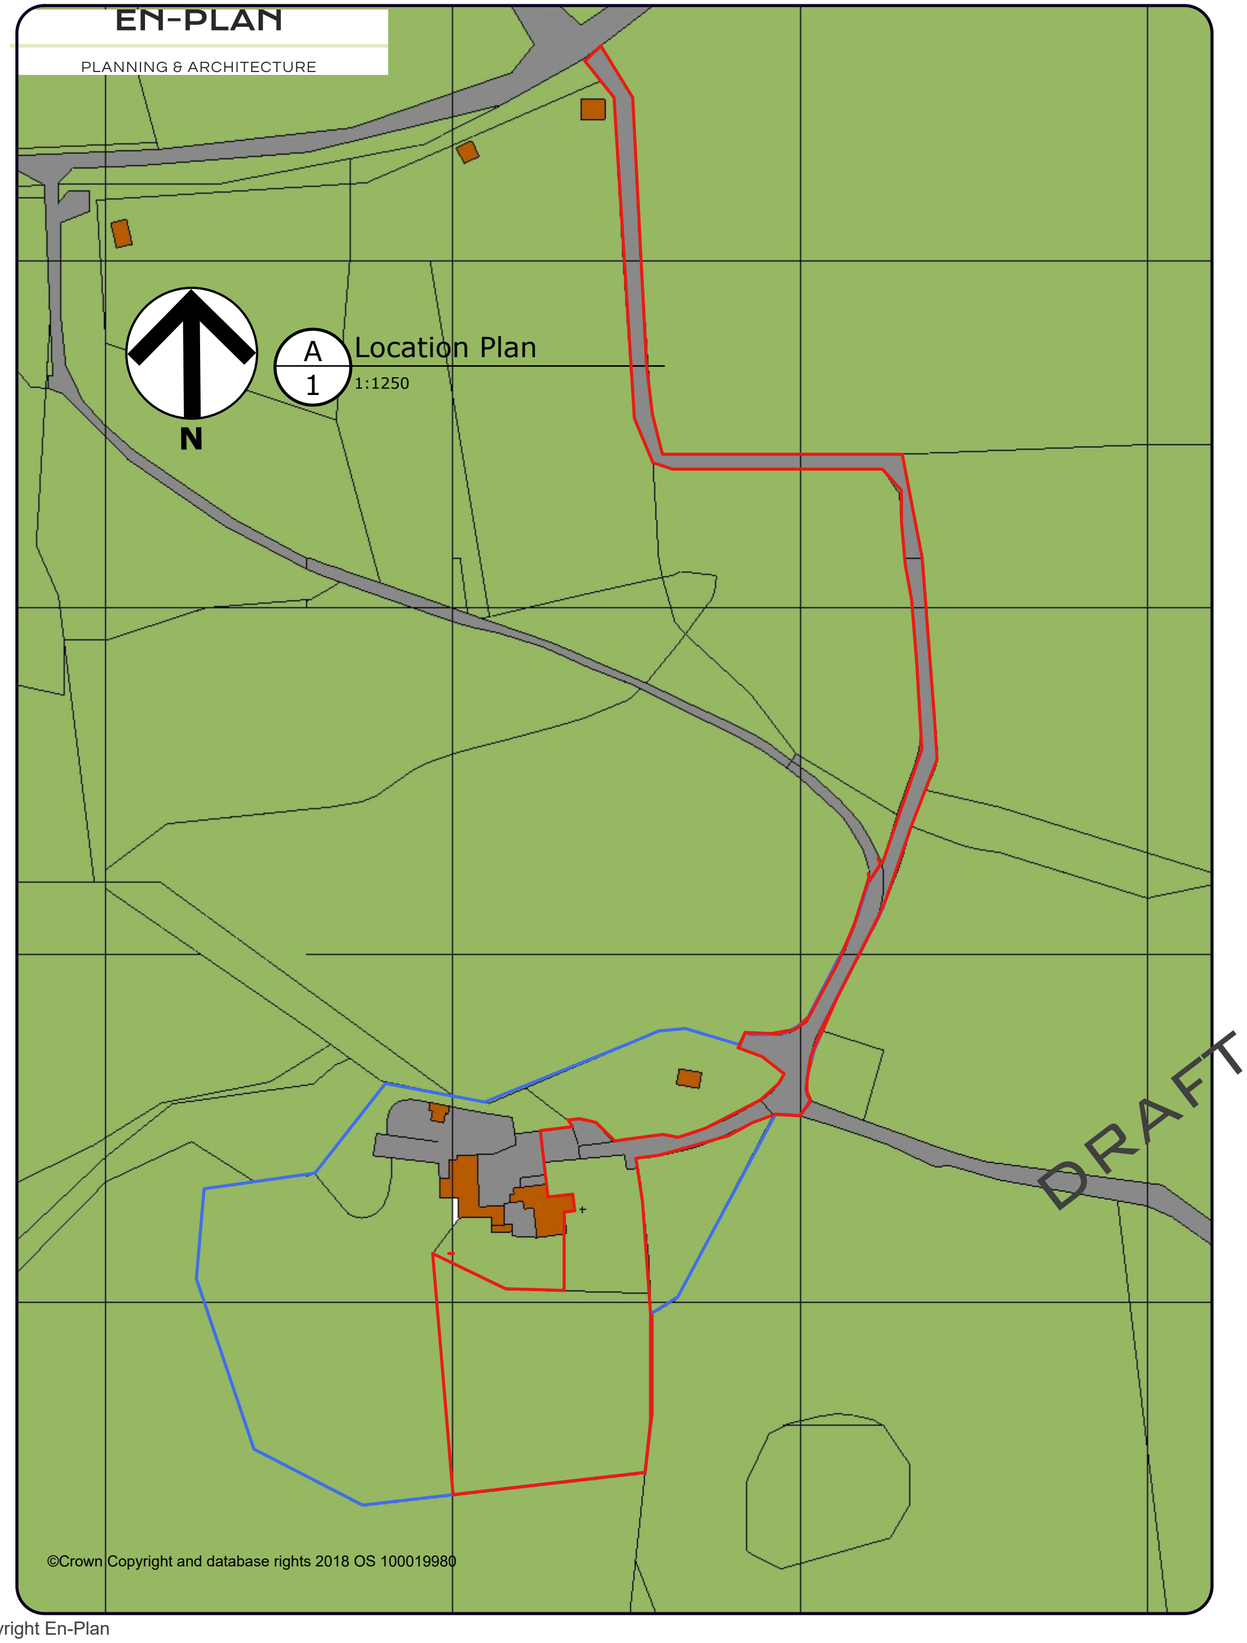

A
1
Location Plan
1:1250

©Crown Copyright and database rights 2018 OS 100019980



A
2
Block Plan
1:500

©Crown Copyright and database rights 2018 OS 100019980

Notes:
1) These drawings remains the property of EN-PLAN
2) All dimensions are to be checked by the contractor.
3) All dimensions in millimetres unless otherwise stated.
4) Do note squae copies of this drawing.
5) This plan must be read in conjunction with any other plans in the set and any specilaist drawings related to the project.
6) All discrepancies to be reported to En-Plan before continuing.

DRAFT ONLY

EN-PLAN

Copyright En-Plan


EN-PLAN

PLANNING & ARCHITECTURE

Notes:
1) These drawings remains the property of En-Plan
2) All dimensions are to be checked by the contractor.
3) All dimensions in millimetres unless otherwise stated.
4) Do note sclae copies of this drawing.
5) This plan must be read in conjunction with any other plans in the set and any specialist drawings related to the project.
6) All discrepancies to be reported to En-Plan before continuing.

N

A
3
Camp Site
1:200

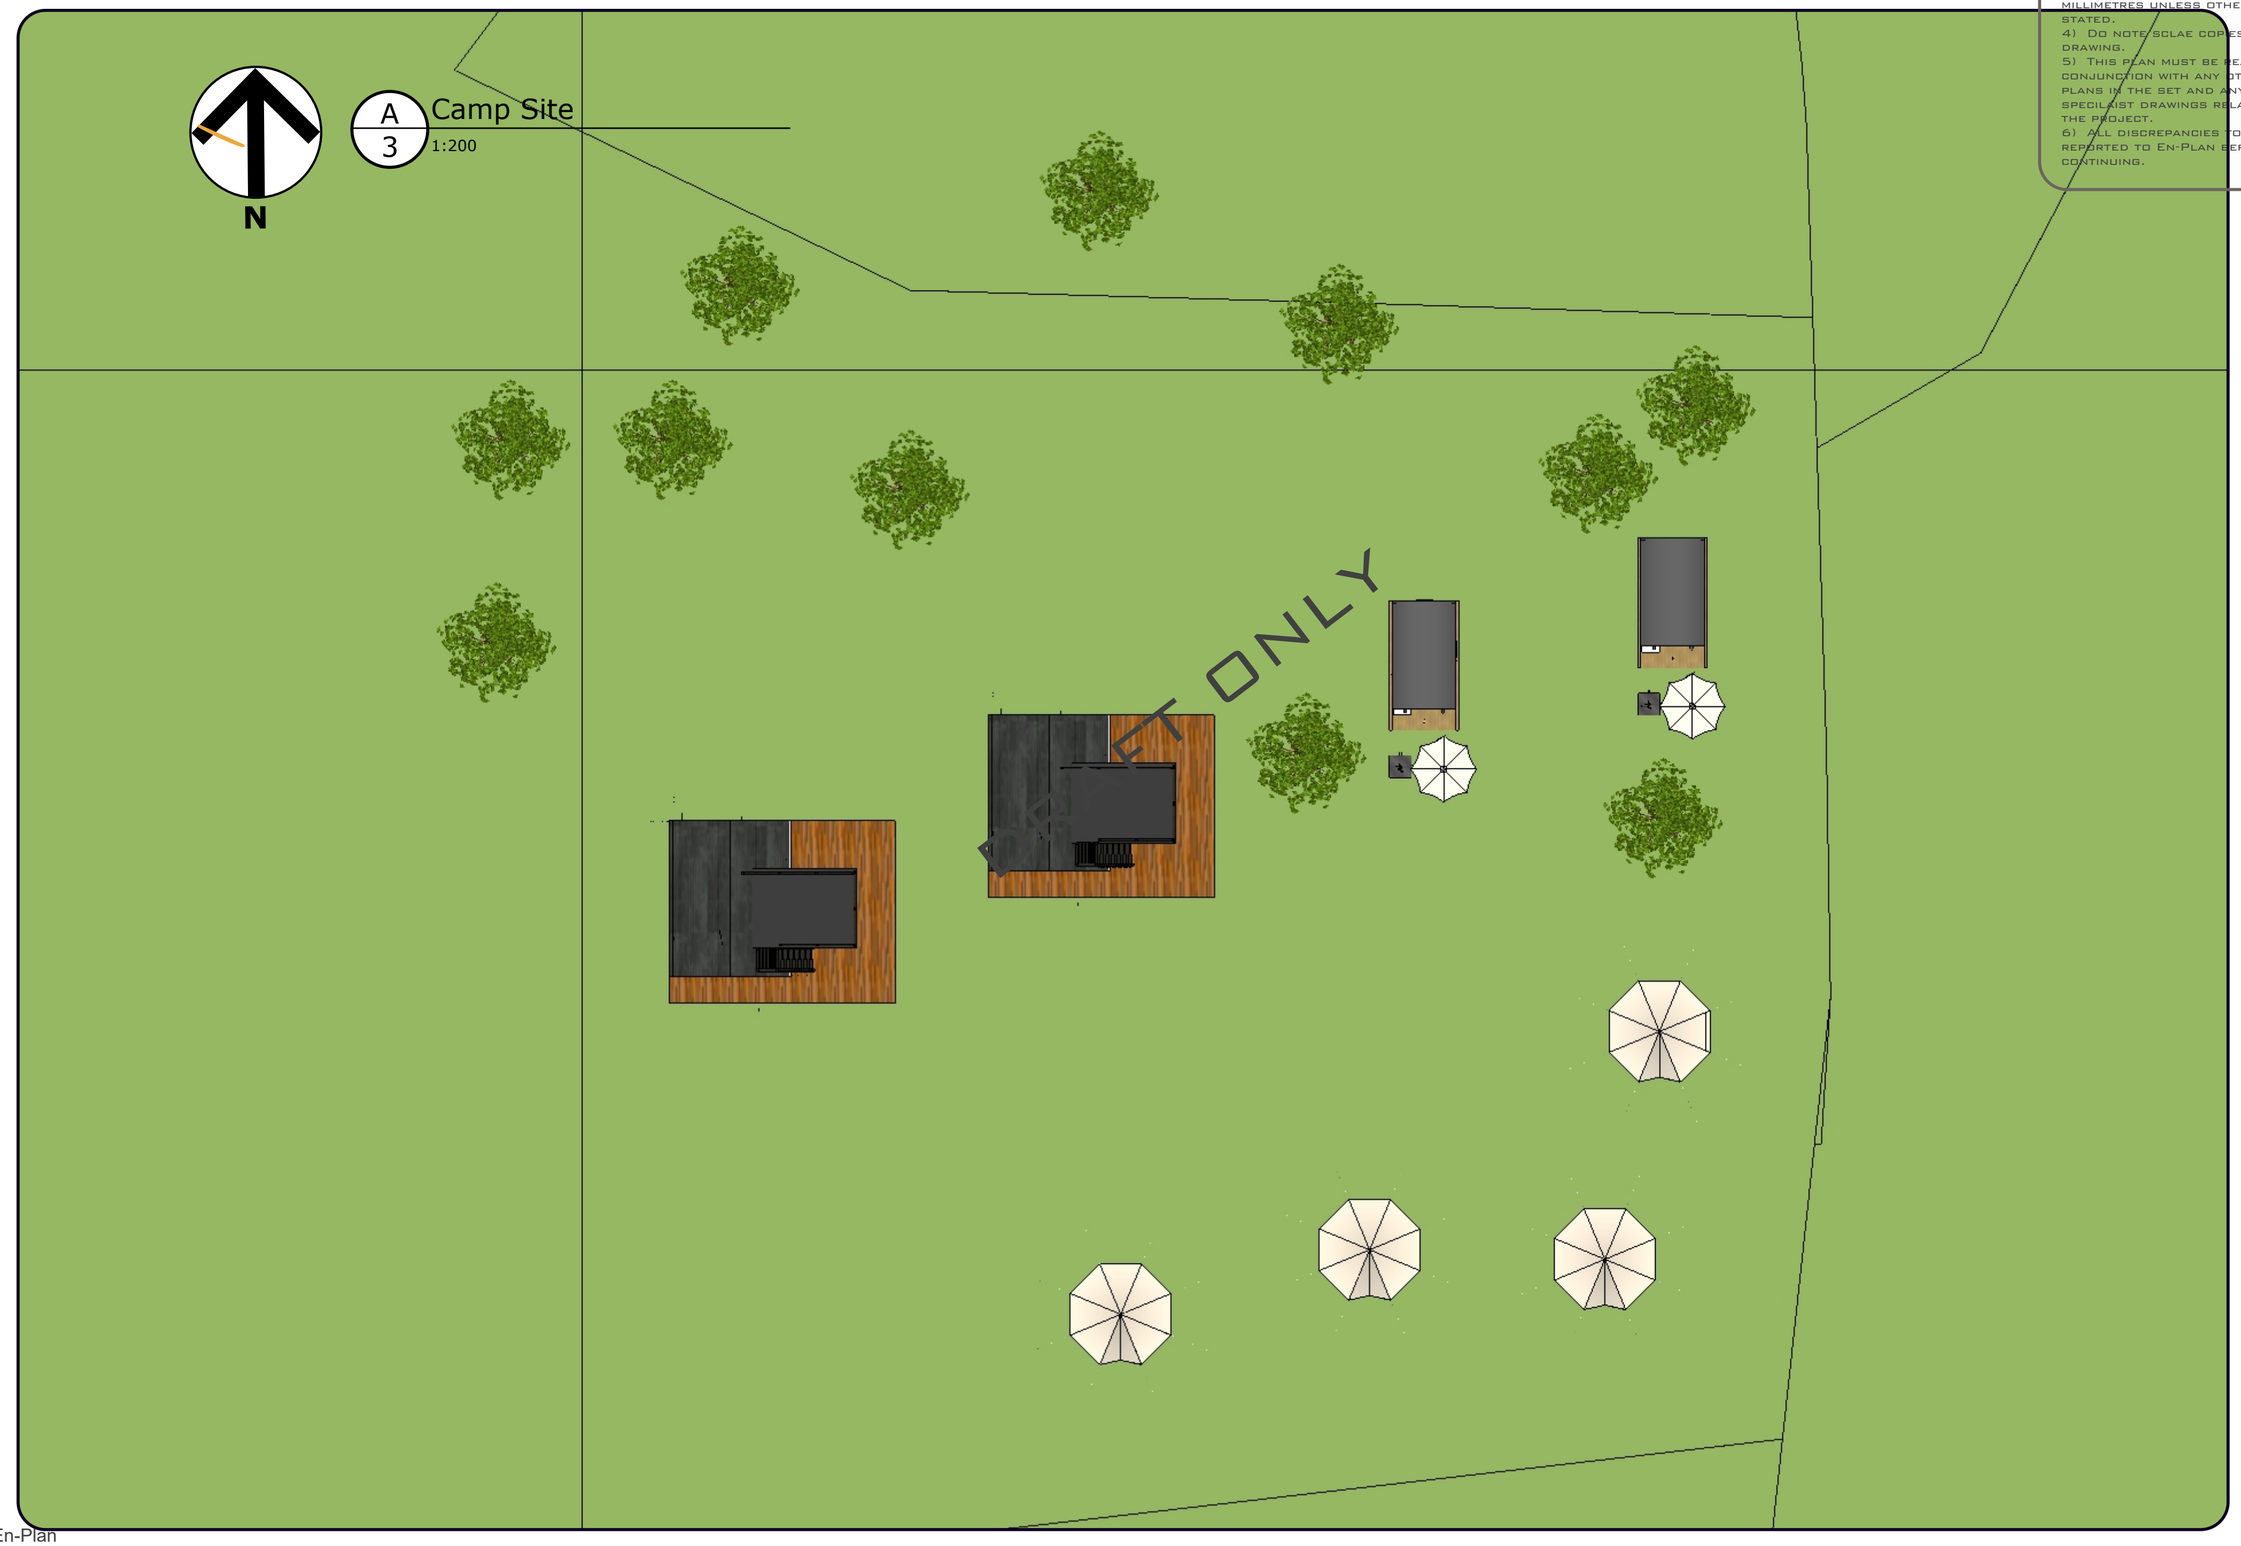


EN-PLAN


Copyright En-Plan

©Crown Copyright and database rights 2018 OS 100019980


Notes:
1) These drawings remains the property of EN-PLAN
2) All dimensions are to be checked by the contractor.
3) All dimensions in millimetres unless otherwise stated.
4) Do note sclae copies of this drawing.
5) This plan must be read in conjunction with any other plans in the set and any specilaist drawings related to the project.
6) All discrepancies to be reported to En-Plan before continuing.

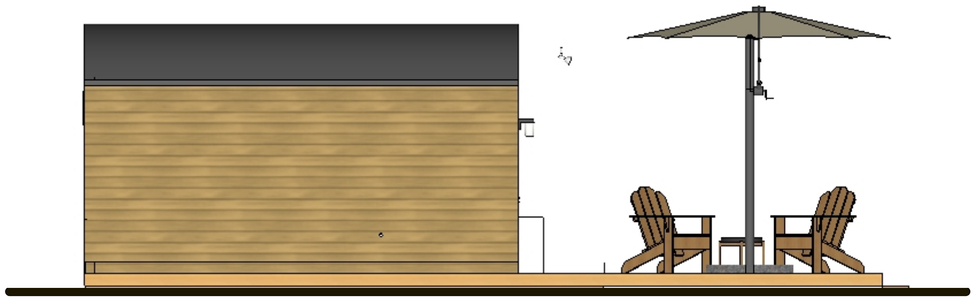


A 4 Side Elevation
1:50

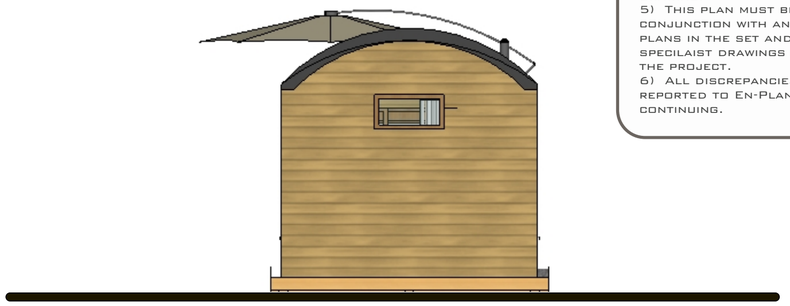

A 5 Rear Elevation
1:50

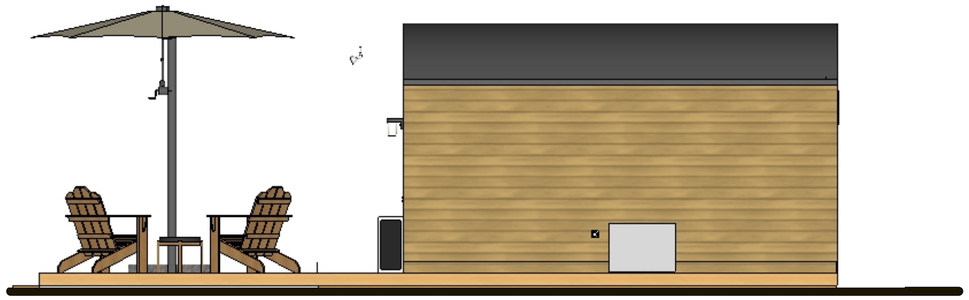


A 6 Side Elevation
1:50

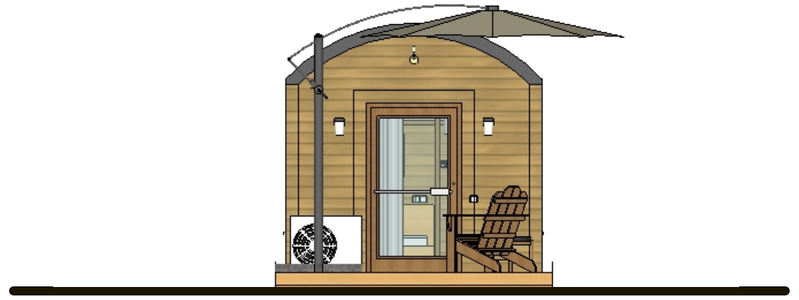

A 7 Front Elevation
1:50

A 8 Floor Plan
1:50

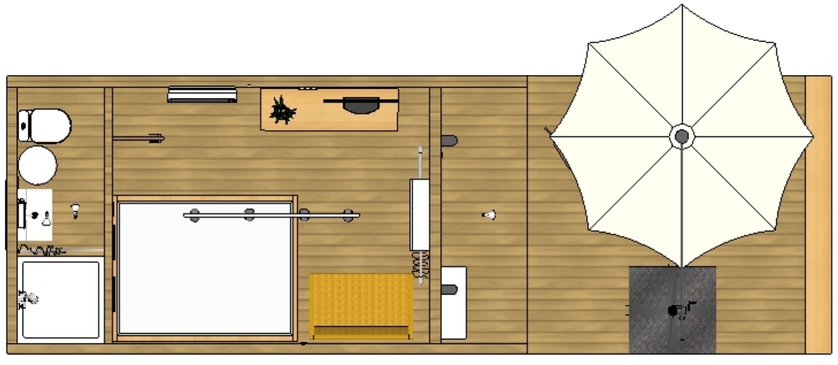

Copyright En-Plan

©Crown Copyright and database rights 2018 OS 100019980


EN-PLAN


PLANNING & ARCHITECTURE


Notes:
1) These drawings remains the property of EN-PLAN
2) All dimensions are to be checked by the contractor.
3) All dimensions in millimetres unless otherwise stated.
4) Do note sclae copies of this drawing.
5) This plan must be read in with any other set and any rawings related to

repancies to be En-Plan before



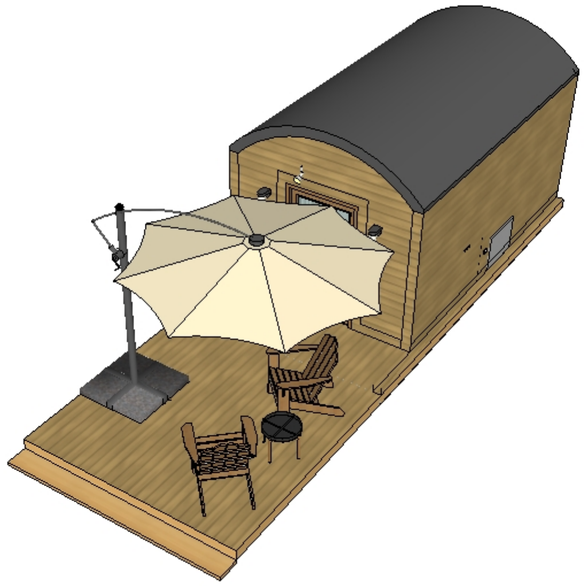

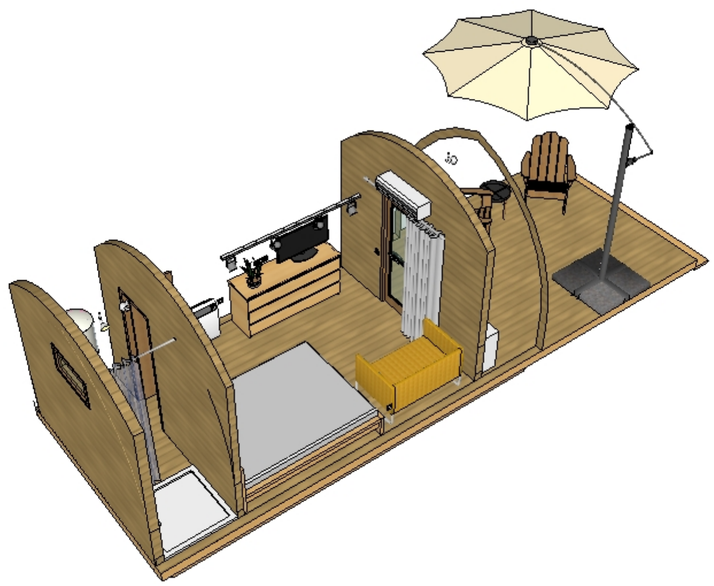

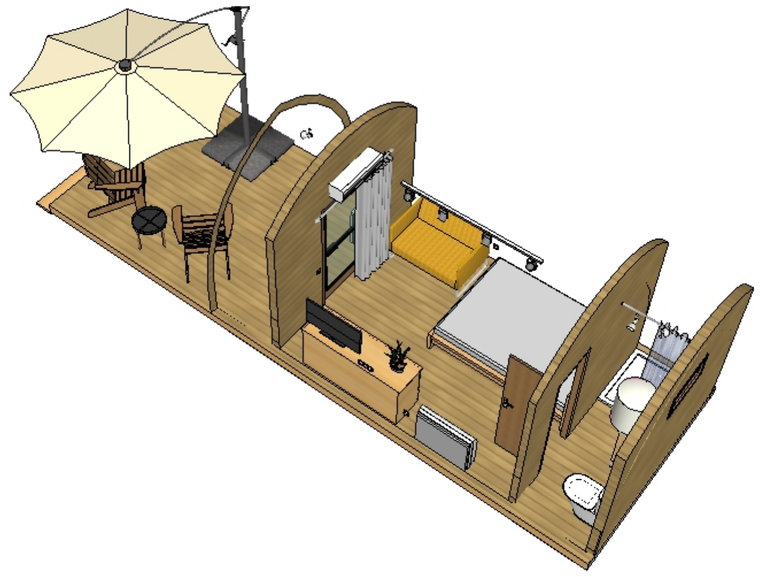

EN-PLAN

Copyright En-Plan

©Crown Copyright and database rights 2018 OS 100019980

EN-PLAN

PLANNING & ARCHITECTURE


Notes:
1) These drawings remains the property of En-Plan
2) All dimensions are to be checked by the contractor.
3) All dimensions in millimetres unless otherwise stated.
4) Do note sclae copies of this drawing.
5) This plan must be read in conjunction with any other plans in the set and any specilaist drawings related to the project.
6) All discrepancies to be reported to En-Plan before continuing.



A 9 Side Elevation
1:50



A 10 Rear Elevation
1:50

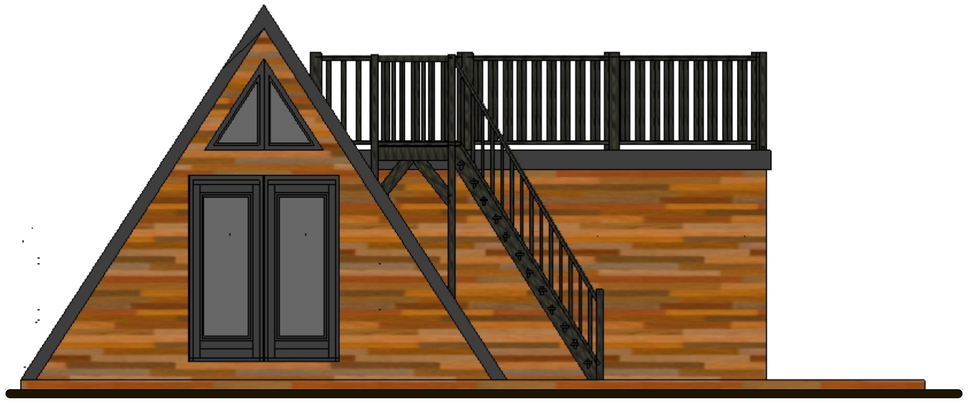

A 11 Side Elevation
1:50



A 12 Front Elevation
1:50

A 13 Floor Plan
1:50



Copyright En-Plan


©Crown Copyright and database rights 2018 OS 100019980


EN-PLAN


PLANNING & ARCHITECTURE

Notes:
1) These drawings remains the property of EN-PLAN
2) All dimensions are to be checked by the contractor.
3) All dimensions in millimetres unless otherwise stated.
4) Do note sclae copies of this drawing.
5) This plan must be read in conjunction with any other plans in the set and any specilaist drawings related to the project.
6) All discrepancies to be reported to En-Plan before continuing.

A/14 Floor Plan
1:50

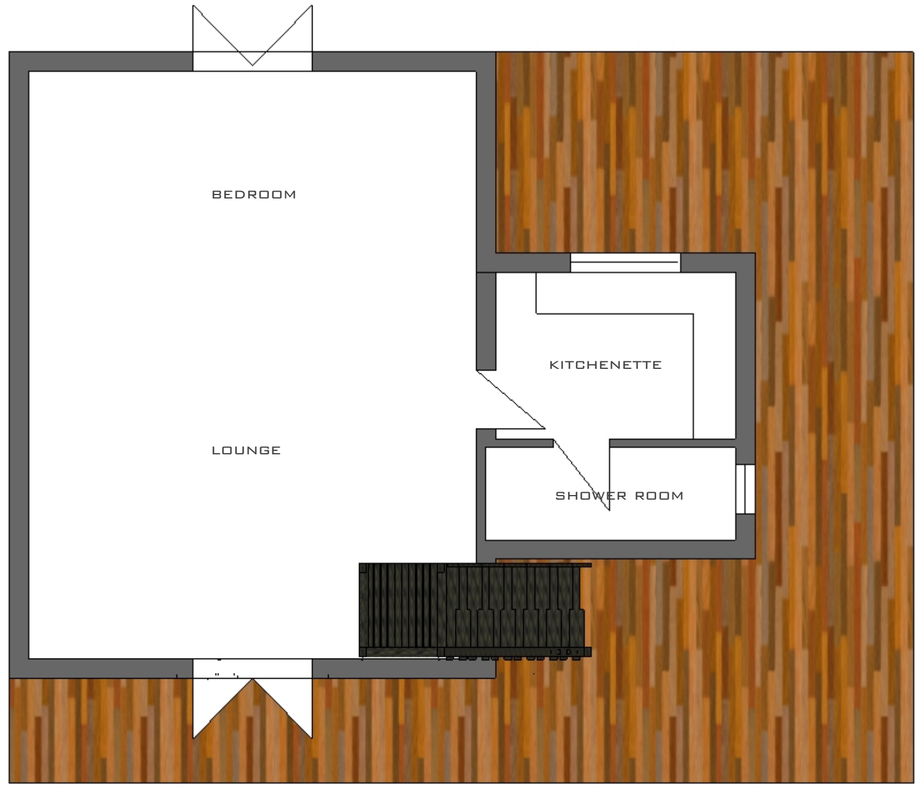

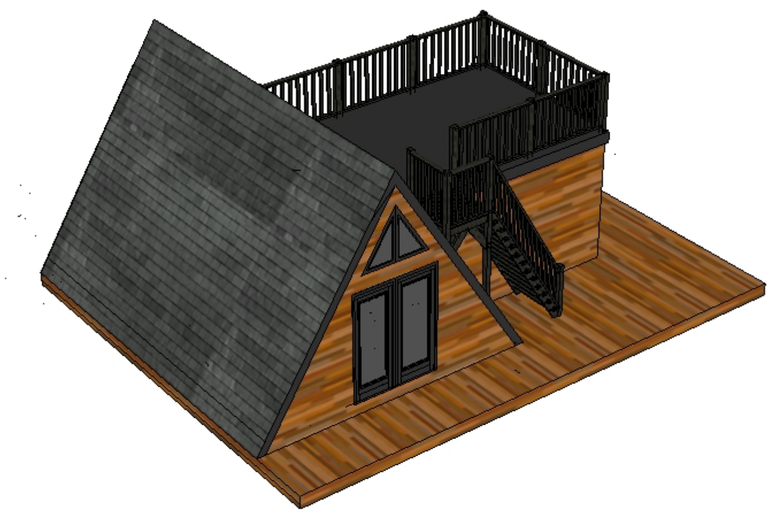

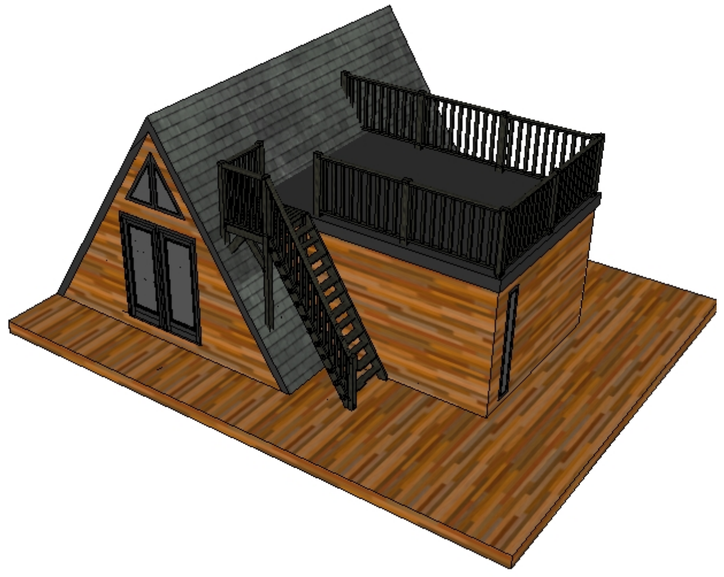

EN-PLAN

Copyright En-Plan

©Crown Copyright and database rights 2018 OS 100019980

EN-PLAN

PLANNING & ARCHITECTURE

N

A
4
Camp Site

Not to sclae

Notes:
1) These drawings remains the property of EN-PLAN
2) All dimensions are to be checked by the contractor.
3) All dimensions in millimetres unless otherwise stated.
4) Do note sclae copies of this drawing.
5) This plan must be read in conjunction with any other plans in the set and any specilaist drawings related to the project.
6) All discrepancies to be reported to En-Plan before continuing.



EN-PLAN

Copyright En-Plan

©Crown Copyright and database rights 2018 OS 100019980


EN-PLAN

PLANNING & ARCHITECTURE

Notes:
1) These drawings remains the property of En-Plan
2) All dimensions are to be checked by the contractor.
3) All dimensions in millimetres unless otherwise stated.
4) Do note sclae copies of this drawing.
5) This plan must be read in conjunction with any other plans in the set and any specilaist drawings related to the project.
6) All discrepancies to be reported to En-Plan before continuing.

A/5 Campsite

Not to scale

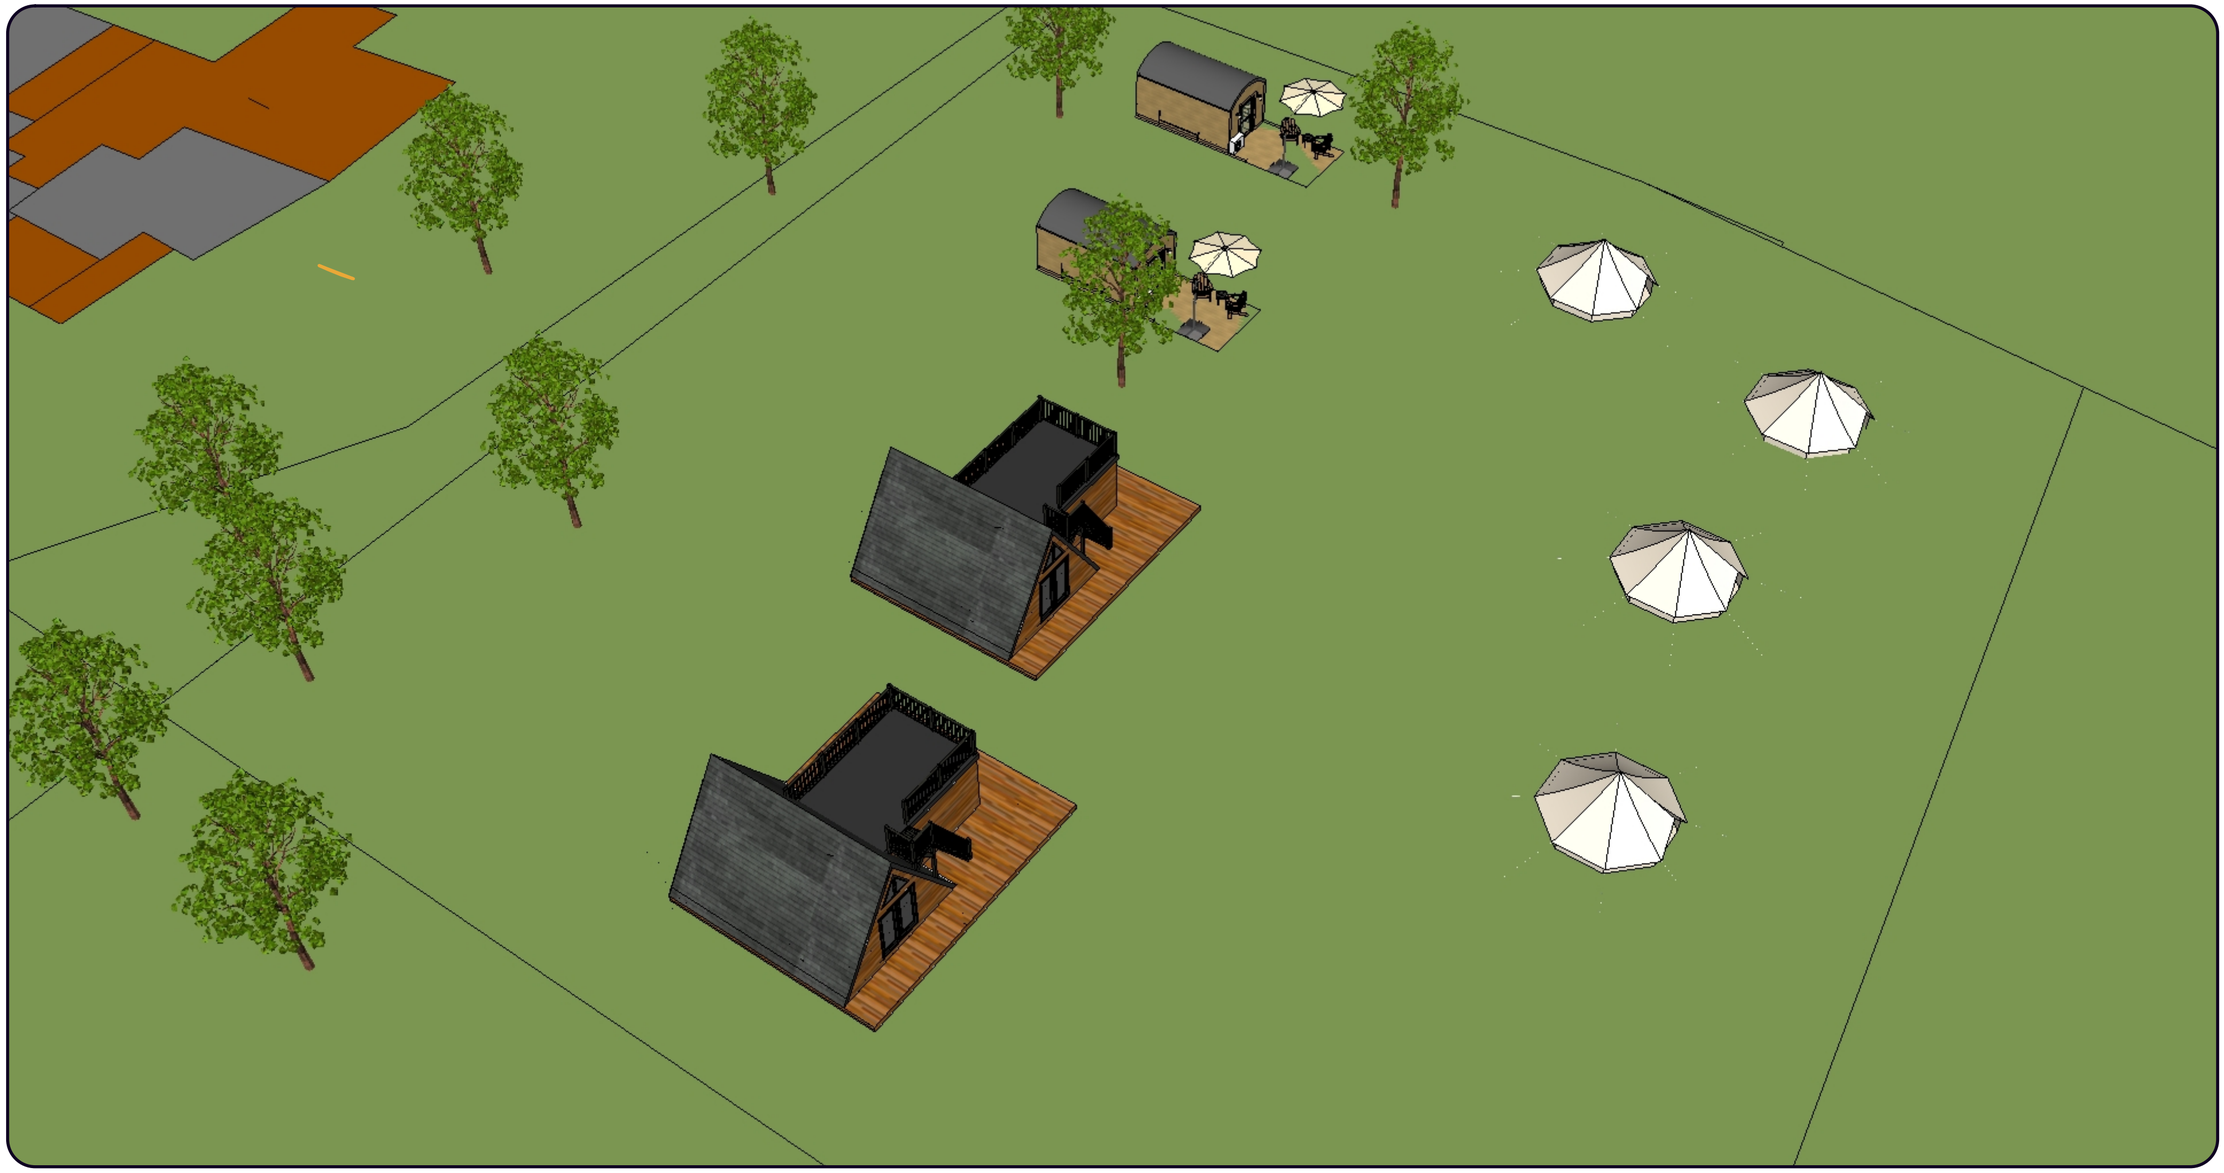

Copyright En-Plan