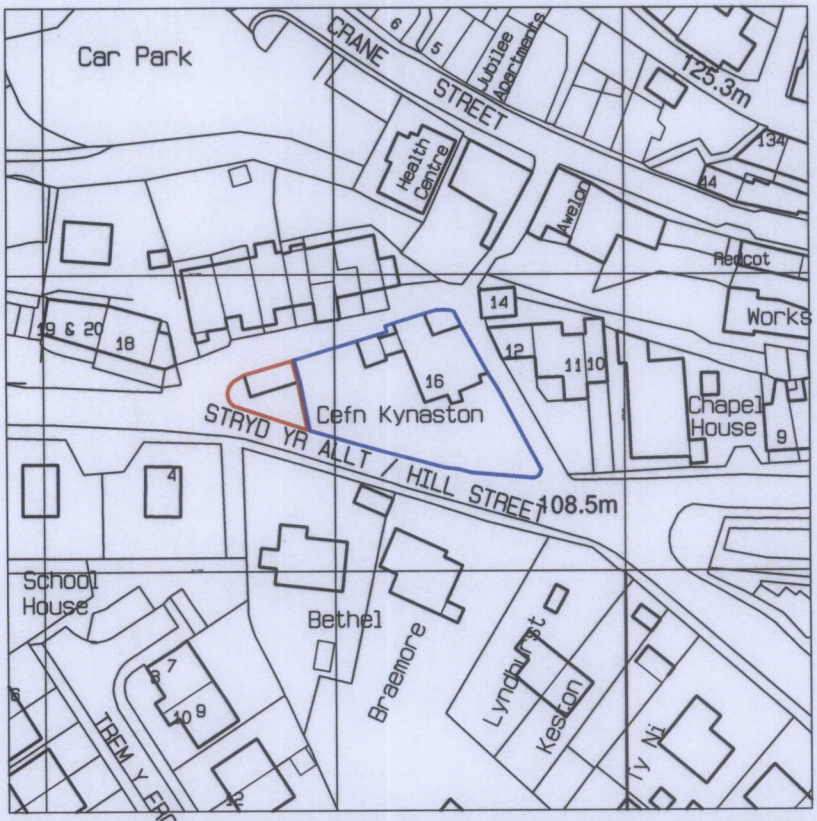



Ordnance Survey, (c) Crown Copyright 2023. All rights reserved. Licence number 100022432

PROPOSED REPAIRS &
ALTERATIONS TO
THE COACH HOUSE,
CEFN KYNASTON,
HILL STREET,
CEFN MAWR, LL14 3BA
For Mr K. Dudhnath & Mrs C. Davies.

LOCATION PLAN.

Scale 1:1250@A4.

Dwg No. 10639.01.dsj.