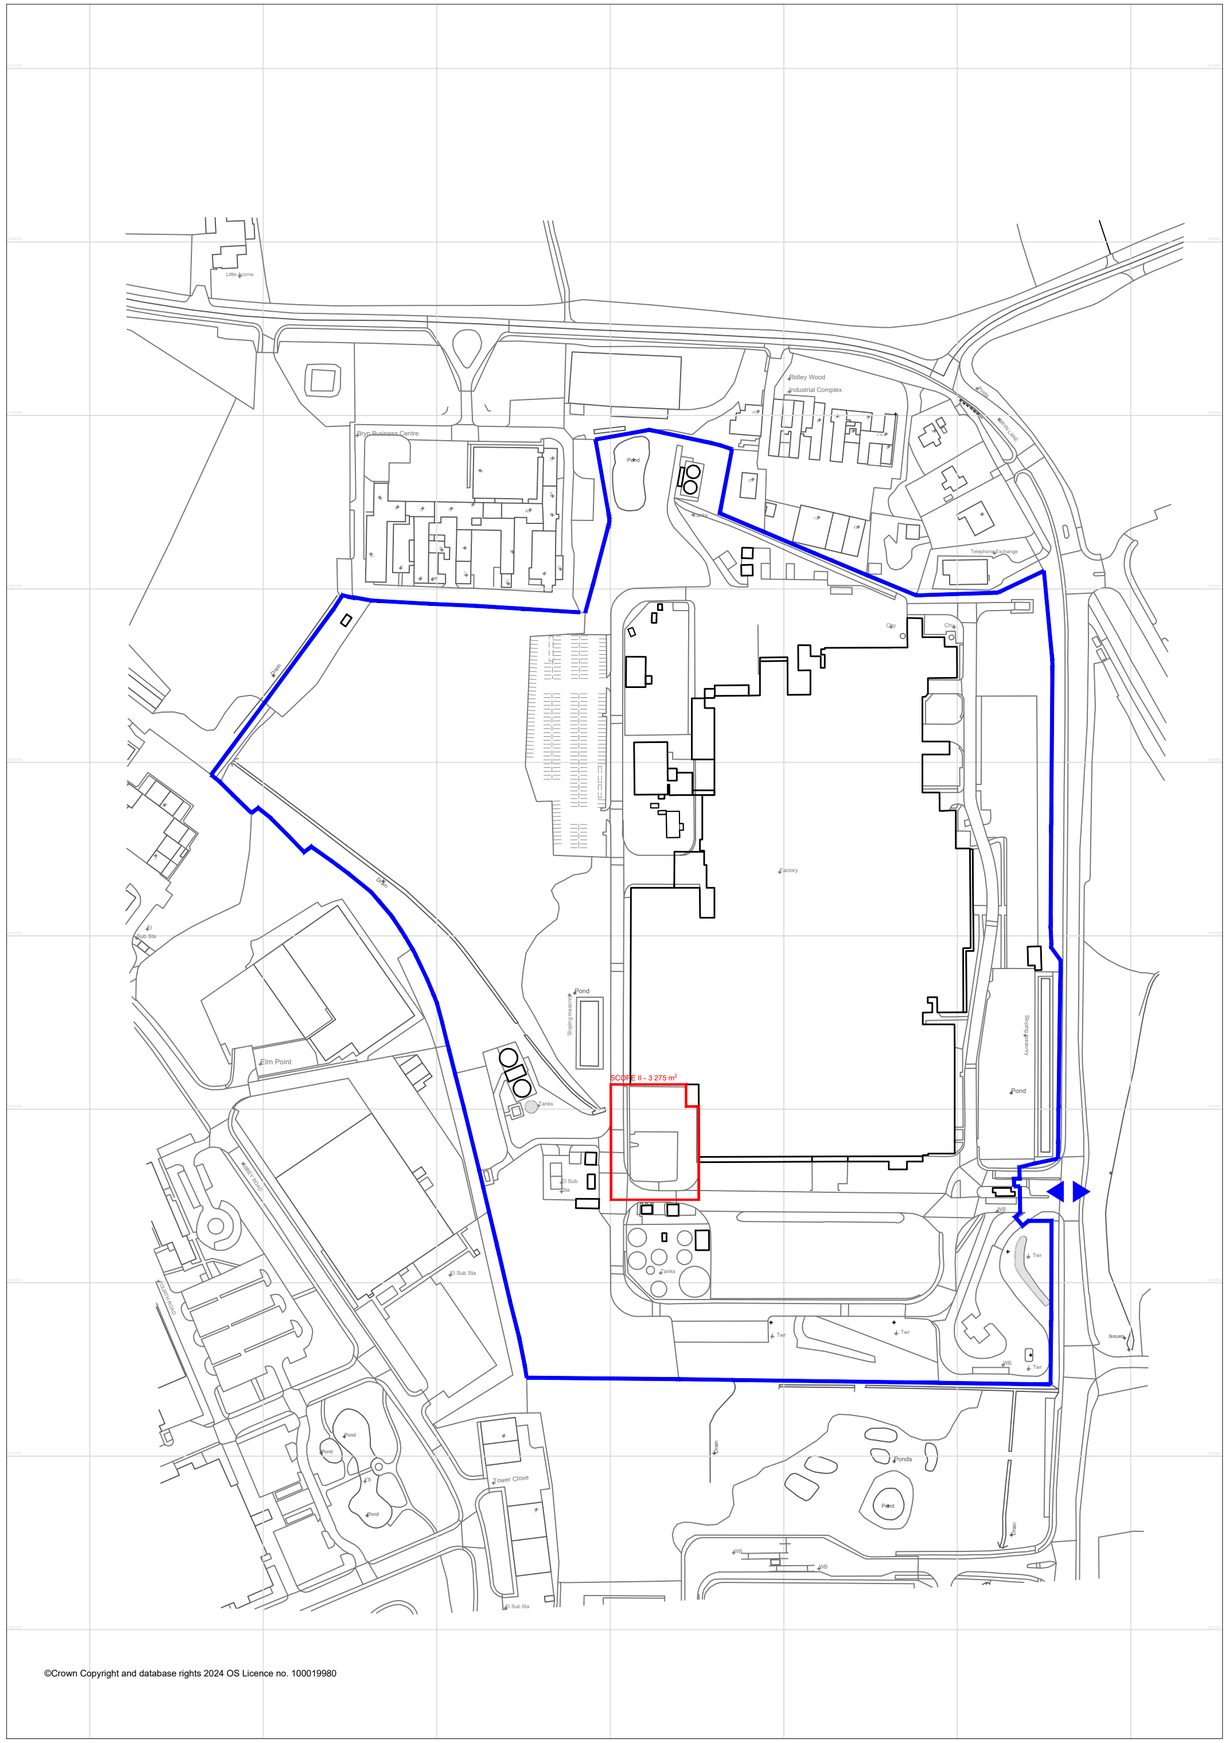


©Crown Copyright and database rights 2024 OS Licence no. 100019980

N

LEGEND:

	Site boundary
	Temporary units boundary
	Site entrance

0 2500 5000

1:2500

DESIGN COMPANY

blue PROJECTS

BLUE PROJECTS Sp. z o.o.
ul. Przeskok 2
00-032 Warszawa Polska

CLIENT

Kellanova

ADRESS Bryn Ln, Wrexham LL13 9UT

PROJECT NAME

TEMPORARY CONTAINERS

ADRESS Bryn Ln, Wrexham LL13 9UT

This Drawing and all the information it contains cannot be copied, reproduced or used, partially or entirely without the written agreement of Blue Projects Company and cannot be used for any other purpose but the one for which it was elaborated

DESIGNED BY	Joanna Sierocinska

DRAWING NAME

SITE LOCATION PLANSCOPE II

DISCIPLINE	ARCHITECTURE				
PHASE	PLANING APPLICATION				
FORMAT	A2	SCALE	1 : 2500	DATE	29.10.2024

PROJECT NUMBER	DISCIPLINE	DRAWING	NUMBER	REVISION
BPUK-124	C	501-A-LAY	0011	01