
V 1.8

Asset Reference	Asset Desciption:	Asset Status:	Antenna / Dish / MHA / RRU / Equipment Access Desciption:	Asset Reference	Asset Desciption:	Asset Status:	Antenna / Dish / MHA / RRU / Equipment Access Desciption:
A1-A2	Antenna	Proposed	Rigger access only	RA1-8	RRU	Proposed	Rigger access only
B1-B2	Antenna	Proposed	Rigger access only	RB1-8	RRU	Proposed	Rigger access only
C1-C2	Antenna	Proposed	Rigger access only	RC1-8	RRU	Proposed	Rigger access only
CAB1-4	Cabinet	Proposed	Unrestricted access	AMPA1-3	MHA	Proposed	Rigger access only
TD1	Dish	Proposed	Rigger access only	AMPB1-3	MHA	Proposed	Rigger access only
TD2	Dish	Proposed	Rigger access only	AMPC1-3	MHA	Proposed	Rigger access only
TD3	Dish	Proposed	Rigger access only	BT1-6	BOB Top	Proposed	Rigger access only
TD4	Dish	Proposed	Rigger access only	BB1-5	BOB Bottom	Proposed	Unrestricted access
GPS1-2	GPS Nodes	Proposed	Rigger access only	AR1-12	Active Router	Proposed	Rigger access only
				PR1-6	Passive Router	Proposed	Unrestricted access
				LAD1	Ladder	Proposed	Rigger access only

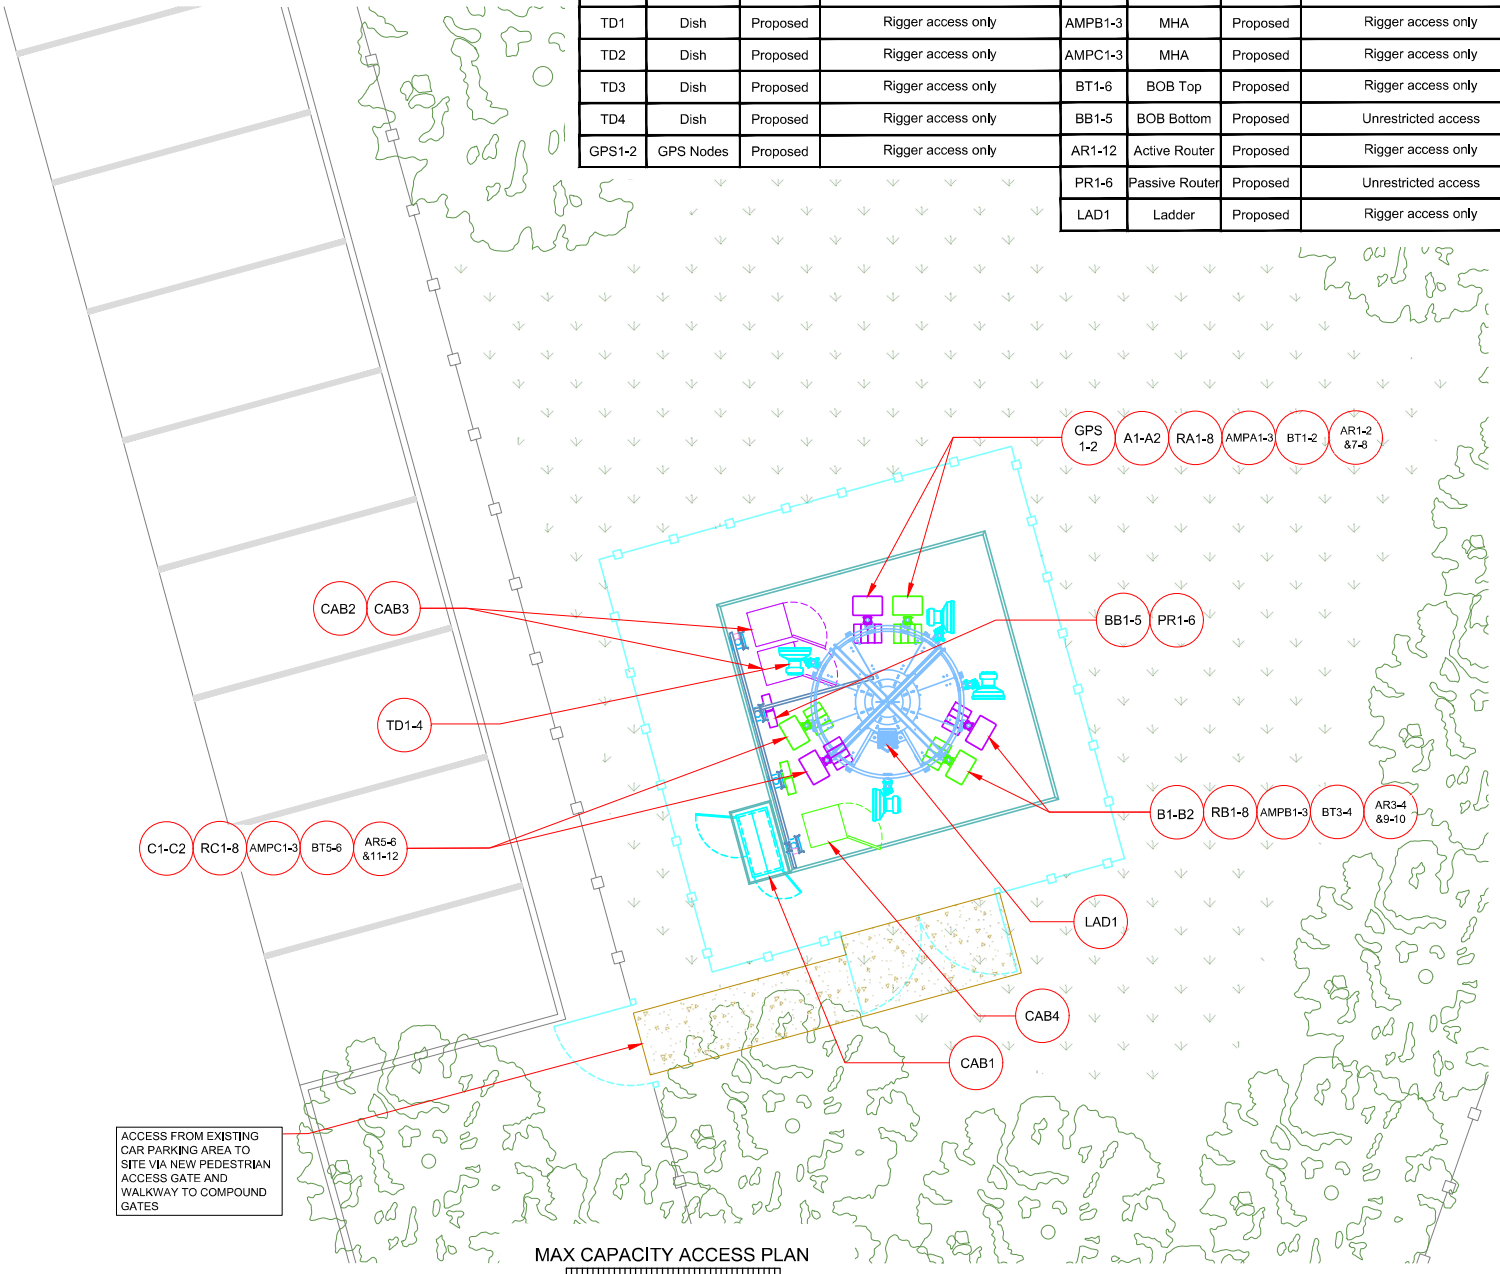

NOTES:

1. ALL DIMENSIONS IN MM UNLESS OTHERWISE NOTED.

MAX CONFIGURATION SITE	
RF MAX CONFIG	S2a

Master:	MBNL / EE / H3G:	Project:	Purpose of Issue:	Issue:
M001	MBNL	NTQ	Planning	A
Date:	30.09.2024	Revision / Upgrade Description:		
Drawn:	J.Rossi	First Issue.		
Checked:	G.Jennings			
Approved:	G.Jennings			

Hutchison 3G UK Limited
Green Park, 450 Longwater Avenue
Reading, RG2 6GF
Tel: 01628 765 000
Fax: 01628 765 031

H3G Base Station Information Line:
0845 6043000
Available 8am-4pm Monday to Friday

Hatfield Business Park
Hatfield
Hertfordshire
AL10 9BW

Tel: 01707 315000
Fax: 01707 319001

MBNL
Mobile Broadband Network Limited
Sixth Floor, Thames Tower, Station Road, Reading, RG1 1LX

Design Consultant & Principal Contractor:

WHP Telecoms
Castleview House,
Calder Island Way, Wakefield
WF2 7AW

Tel: 01925 424 100
e-mail: info@whptelecoms.com

Site Name:
WHITEGATE INDUSTRIAL ESTATE 2

Site ID:
1719499

Address:
WHITEGATE INDUSTRIAL ESTATE
WHITEGATE RD
WREXHAM
LL13 8UG

Title:
003 ACCESS PLAN

Project:
NTQ

Purpose of Issue:
PLANNING

EE Cell ID:	MBNL Cell ID:	3UK Cell ID:
39746	WRX078	LL1418

Master Drawing No:
1719499_WRX078_39746_LL1418_M001

Issue:
A

100mm
50mm
10mm