
TREE PLAN

3 GERALD STREET, WREXHAM, LL11 1EH

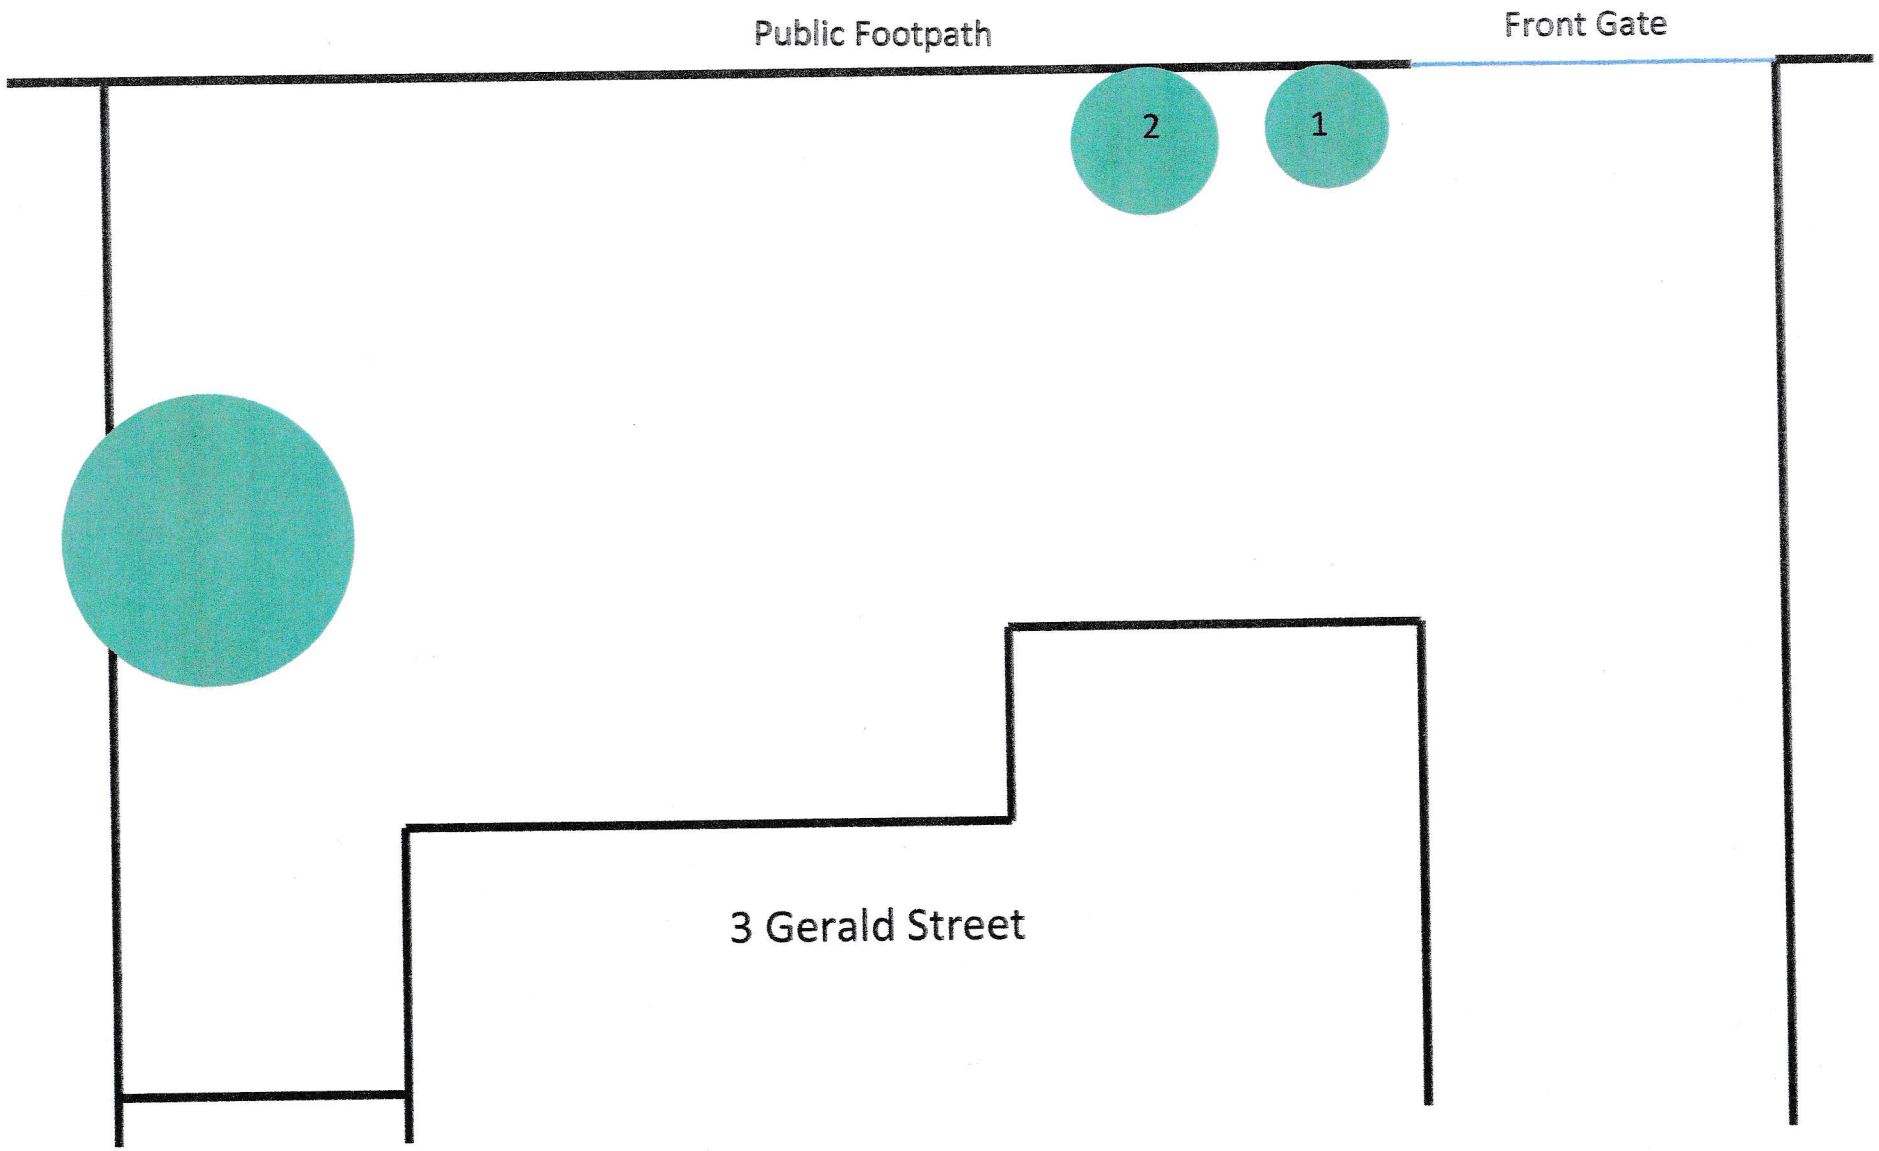

Not to Scale