

DO NOT SCALE FROM THIS DRAWING, IF IN DOUBT PLEASE ASK.
ALL DIMENSIONS TO BE CHECKED ON SITE PRIOR TO COMMENCEMENT.
THIS DRAWING IS THE COPYRIGHT OF MABBETT & ASSOCIATES LTD

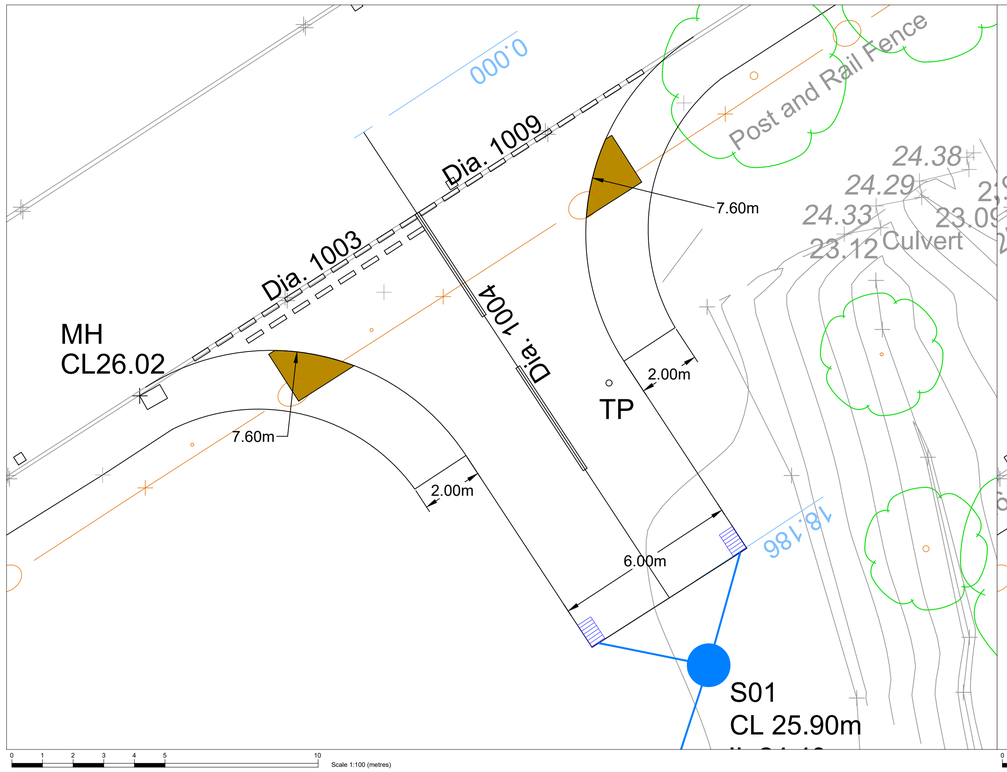


Access General Arrangement

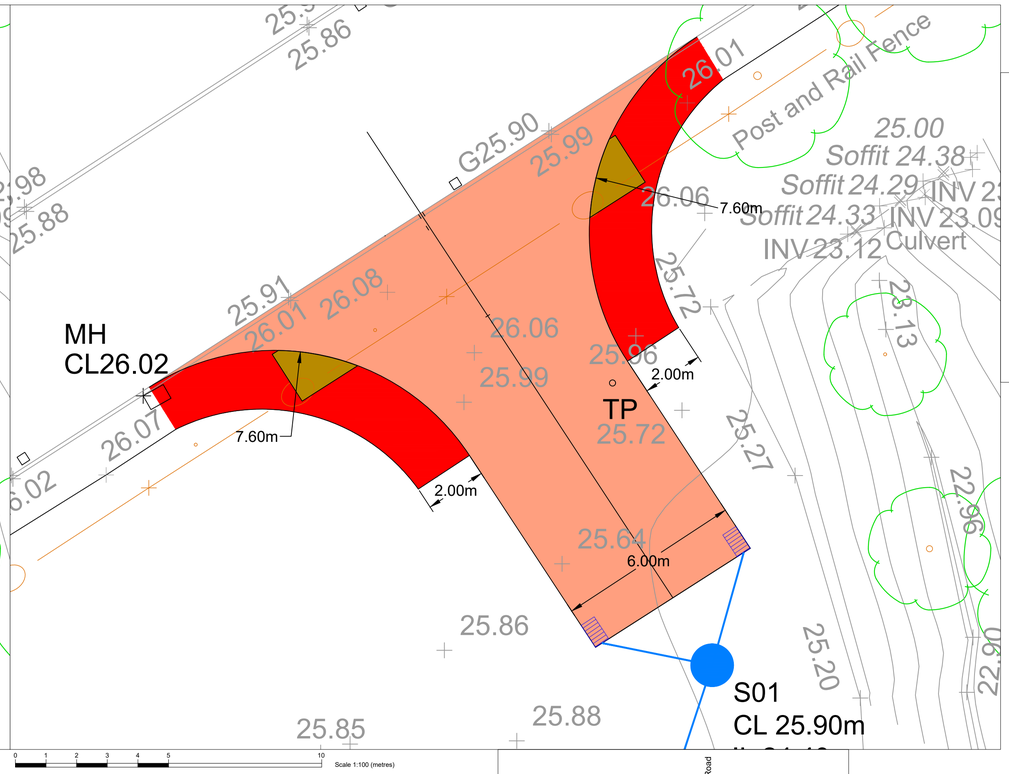


Surfacing Details

Access Road	45mm Close Graded Asphalt Surface 55mm-6mm Dense Asphalt Biner 140mm-32mm dense Asphalt Base 300mm Type 1 Sub-base to Cl 803 To Be Adopted
New Footpath	20mm-6mm Dense Asphalt Surface 60mm-20mm Dense Asphalt Base 100mm Type 1 Sub-base to Cl 803 To Be Adopted
Tactile Paving	80mm Thick Concrete Block Paver Surface Course (blocks to be Brindle in Colour) 30mm Sand ST4 Concrete

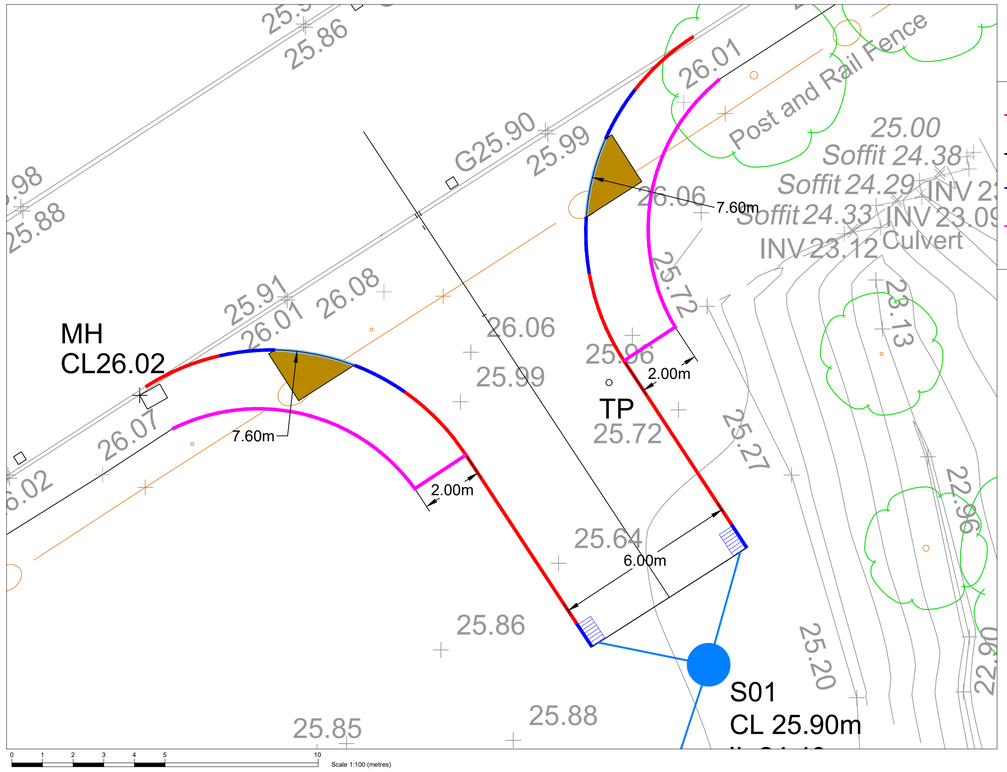

Kerbing Details

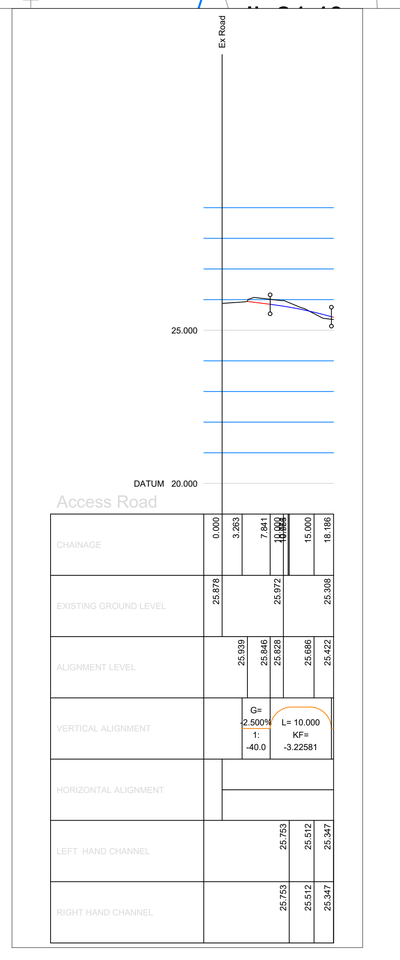

north

Rev.	Description	Drawn	Date
-	-	-	-

Mabbett®
Planning | Design | Environment | Engineering | Safety
Willow House
Stoneyfield Business Park
Inverness IV2 7PA
Tel: 01463 237229
www.mabbett.eu

Client
Mr R Ayres
Spaces-London Ealing Aurora

Project
Bridge Road North
Wrexham

Drawing
Access Layout
and Construction

Status
ISSUE

Scale 1:100/500 Sheet A1

Drawn GM Check DC Date 5/8/24

Drawing No: 315341 RC001 Rev 1