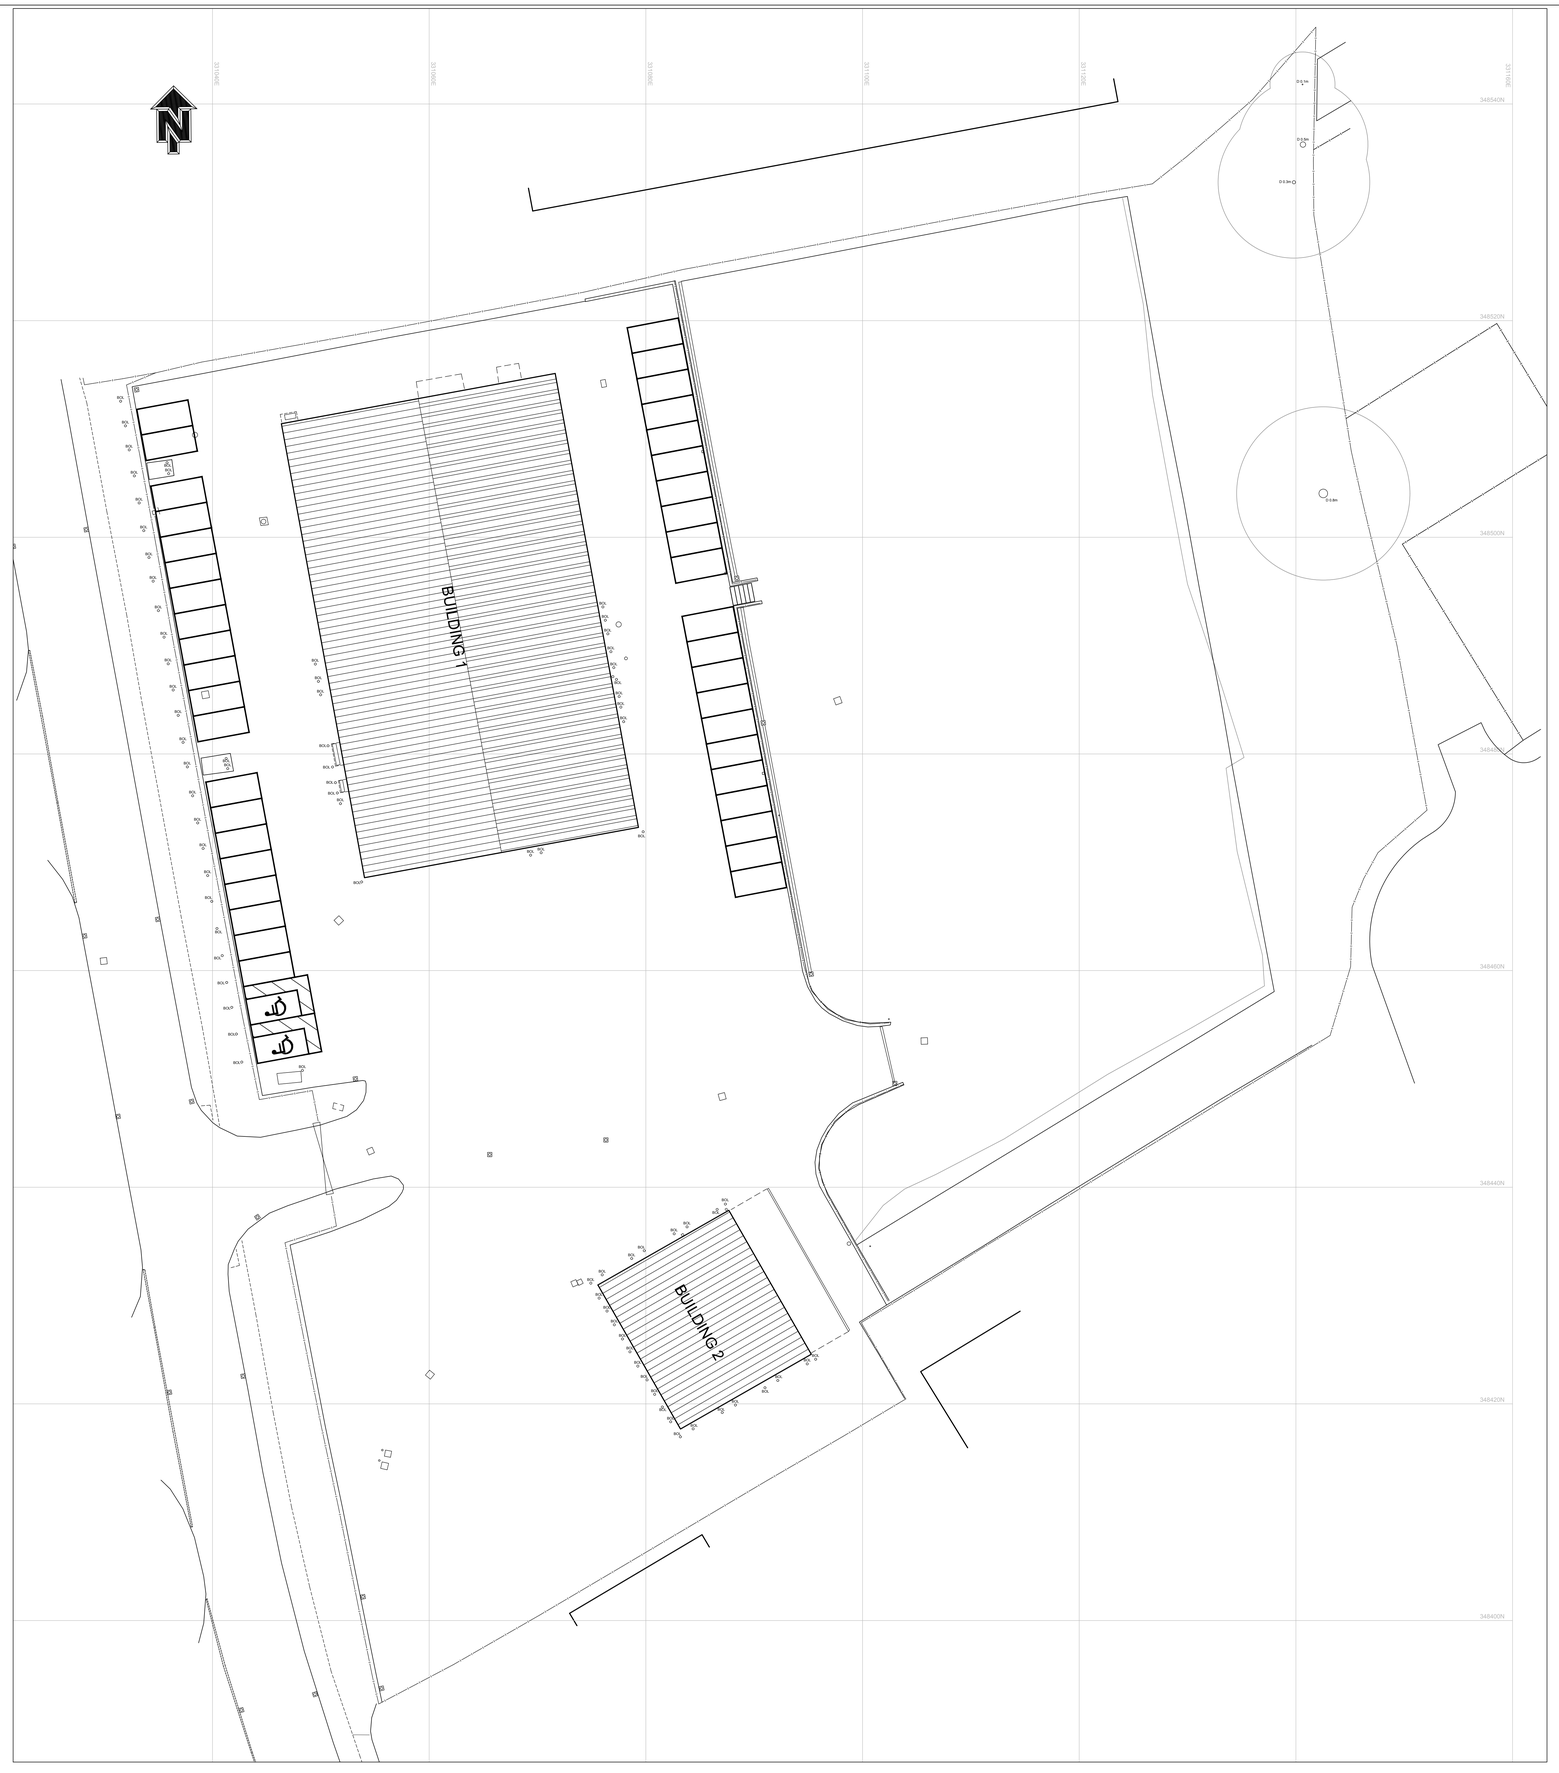


DESIGNER RISK INFORMATION

IN ADDITION TO THE HAZARDS/RISKS NORMALLY ASSOCIATED WITH THE TYPES OF WORK DETAILED ON THIS DRAWING, NOTE THE FOLLOWING:-

CONSTRUCTION:

MAINTENANCE/CLEANING:

DECOMMISSIONING/DEMOLITION:

IT IS ASSUMED THAT ALL WORKS WILL BE CARRIED OUT BY A COMPETENT CONTRACTOR WORKING, WHERE APPROPRIATE, TO AN APPROVED METHOD STATEMENT.

5 0 10 20 30 40 50

Scale Bar
1:200

EXISTING PARKING:

2No DDA Spaces

9No Staff Spaces

32No Customer Spaces

43No Total Car Spaces

Rev	Date	Amendment		
P03	17.10.24	TITLE BLOCK AMENDED. RED LINE BOUNDARY OMITTED. CAR PARK SPACES AND NUMBERS ADDED	NT	AJN
P02	25.07.24	TOPOGRAPHICAL SURVEY ADDED.	NT	AJN
P01	13.05.24	FIRST ISSUE	NT	AJN

mjm Consulting Engineers Ltd
Southgate House, 38 Southgate, Wakefield WF1 1TL
T: 01924 811 000 mjmc.co.uk

Project:
TRAVIS PERKINS
CROESFOEL INDUSTRIAL ESTATE
WREXHAM, LL14 4BJ

Client:

Drawing Title:
EXISTING SITE LAYOUT

NT	AJN	AJN
MJMC Ref: 9003	Scale: 1:200	Sheet Size: A0
Revision Status: P03	Suitability Status: S4	Date: MAY '24
Suitability Description: FOR APPROVAL		

Drawing Reference:
Project - Originator - Zone - Level - File Type - Discipline - Number
9003-MJM-XX-XX-DR-D-6601

© THIS DRAWING MAY NOT BE COPIED WITHOUT PRIOR WRITTEN PERMISSION