

DESIGNER RISK INFORMATION
IN ADDITION TO THE HAZARDS/RISKS NORMALLY ASSOCIATED WITH THE TYPES OF WORK DETAILED ON THIS DRAWING, NOTE THE FOLLOWING:-
CONSTRUCTION:
MAINTENANCE/CLEANING:
DECOMMISSIONING/DEMOLITION:
IT IS ASSUMED THAT ALL WORKS WILL BE CARRIED OUT BY A COMPETENT CONTRACTOR WORKING, WHERE APPROPRIATE, TO AN APPROVED METHOD STATEMENT.

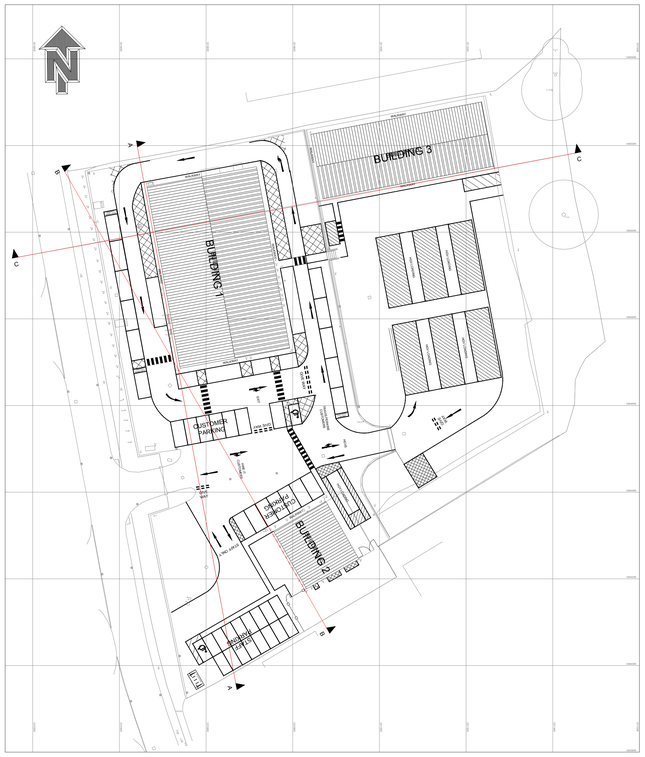


LOCATION PLAN
Scale 1:500

5 0 10 20 30 40 50


Scale Bar
1:200

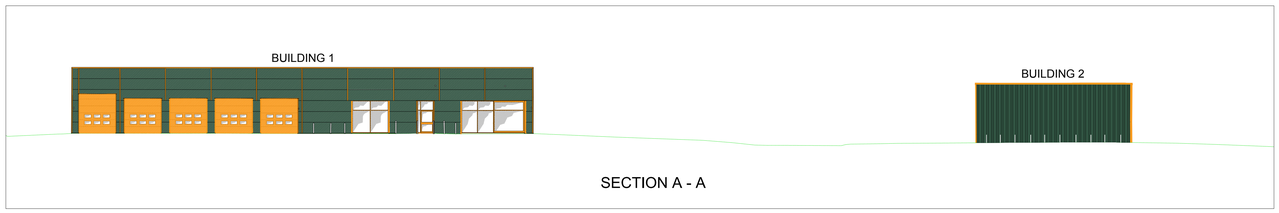

SECTION A - A

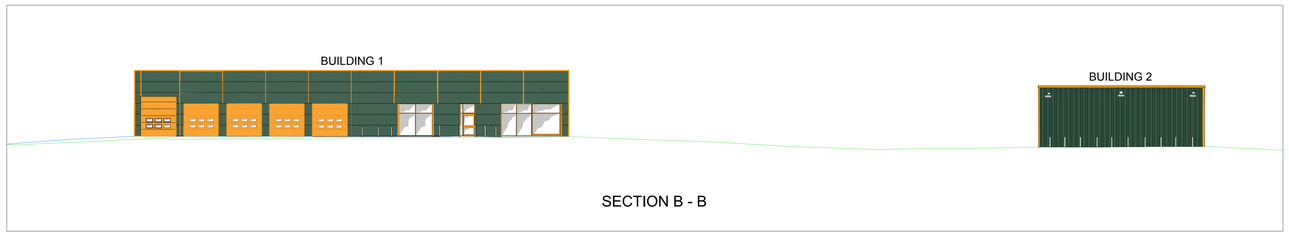

SECTION B - B

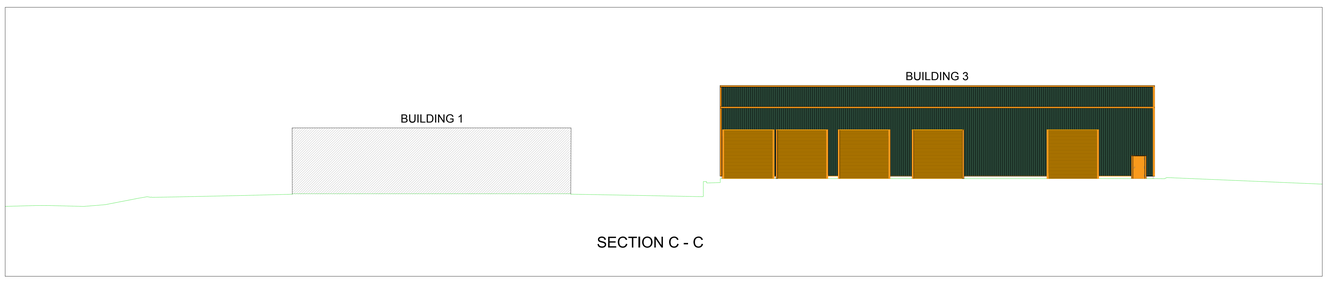

SECTION C - C

Rev	Date	Amendment		
P02	17.10.24	TITLE BLOCK AMENDED. ADDITIONAL COLOUR ADDED.	NT	AJN
P01	25.07.24	FIRST ISSUE ISSUED FOR APPROVAL	NT	AJN

mjm Consulting Engineers Ltd
Southgate House, 38 Southgate, Wakefield WF1 1TL
T: 01924 811 000 mjmc.co.uk

Project:
TRAVIS PERKINS
CROESFOEL INDUSTRIAL ESTATE
WREXHAM, LL14 4BJ

Client:

Drawing Title:
PROPOSED SITE SECTIONS

NT	AJN	AJN

MJMC Ref:	Scale:	Sheet Size:
9003	1:200	A0

Revision Status:	Suitability Status:	Date:
P02	S4	JULY '24

Suitability Description: FOR APPROVAL

Drawing Reference:
Project - Originator - Zone - Level - File Type - Discipline - Number
9003-MJM-XX-XX-DR-D-6614

© THIS DRAWING MAY NOT BE COPIED WITHOUT PRIOR WRITTEN PERMISSION