

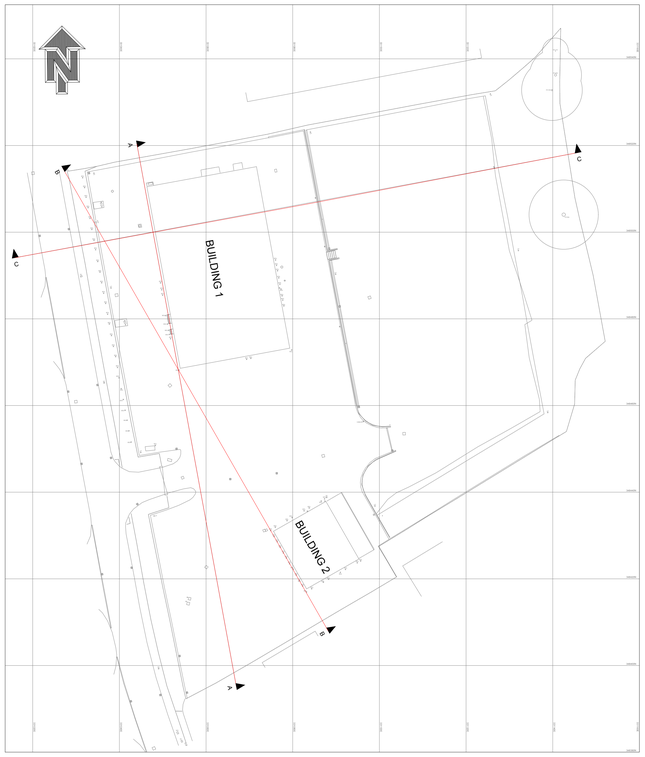


LOCATION PLAN
Scale 1:500


DESIGNER RISK INFORMATION
IN ADDITION TO THE HAZARDS/RISKS NORMALLY ASSOCIATED WITH THE TYPES OF WORK DETAILED ON THIS DRAWING, NOTE THE FOLLOWING:-
CONSTRUCTION:
MAINTENANCE/CLEANING:
DECOMMISSIONING/DEMOLITION:
IT IS ASSUMED THAT ALL WORKS WILL BE CARRIED OUT BY A COMPETENT CONTRACTOR WORKING, WHERE APPROPRIATE, TO AN APPROVED METHOD STATEMENT.

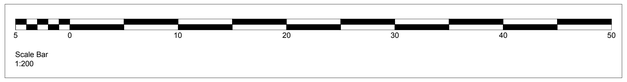


Scale Bar
1:200

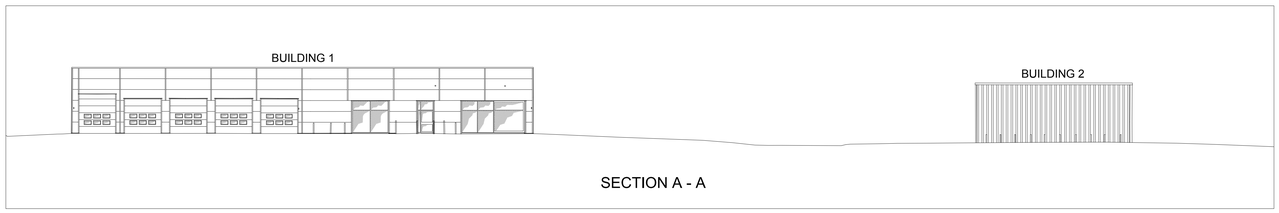

SECTION A - A

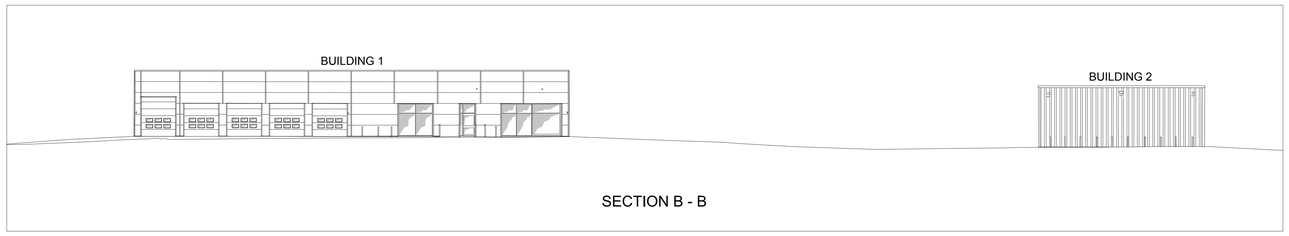

SECTION B - B

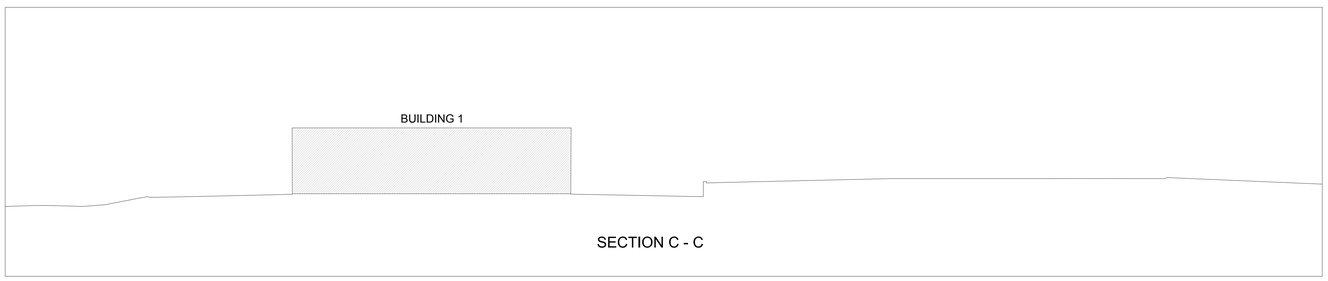

SECTION C - C

Rev	Date	Amendment		
P01	17.10.24	FIRST ISSUE ISSUED FOR APPROVAL	NT	AJN

mjm Consulting Engineers Ltd
Southgate House, 38 Southgate, Wakefield WF1 1TL
T: 01924 811 000 mjmc.co.uk

Project:
TRAVIS PERKINS
CROESFOEL INDUSTRIAL ESTATE
WREXHAM, LL14 4BJ

Client:

Drawing Title:
EXISTING SITE SECTIONS

NT	AJN	AJN
MJMC Ref: 9003	Scale: 1:200	Sheet Size: A0
Revision Status: P01	Suitability Status: S4	Date: JULY '24

Suitability Description: FOR APPROVAL

Drawing Reference:
Project - Originator - Zone - Level - File Type - Discipline - Number
9003-MJM-XX-XX-DR-D-6604

© THIS DRAWING MAY NOT BE COPIED WITHOUT PRIOR WRITTEN PERMISSION