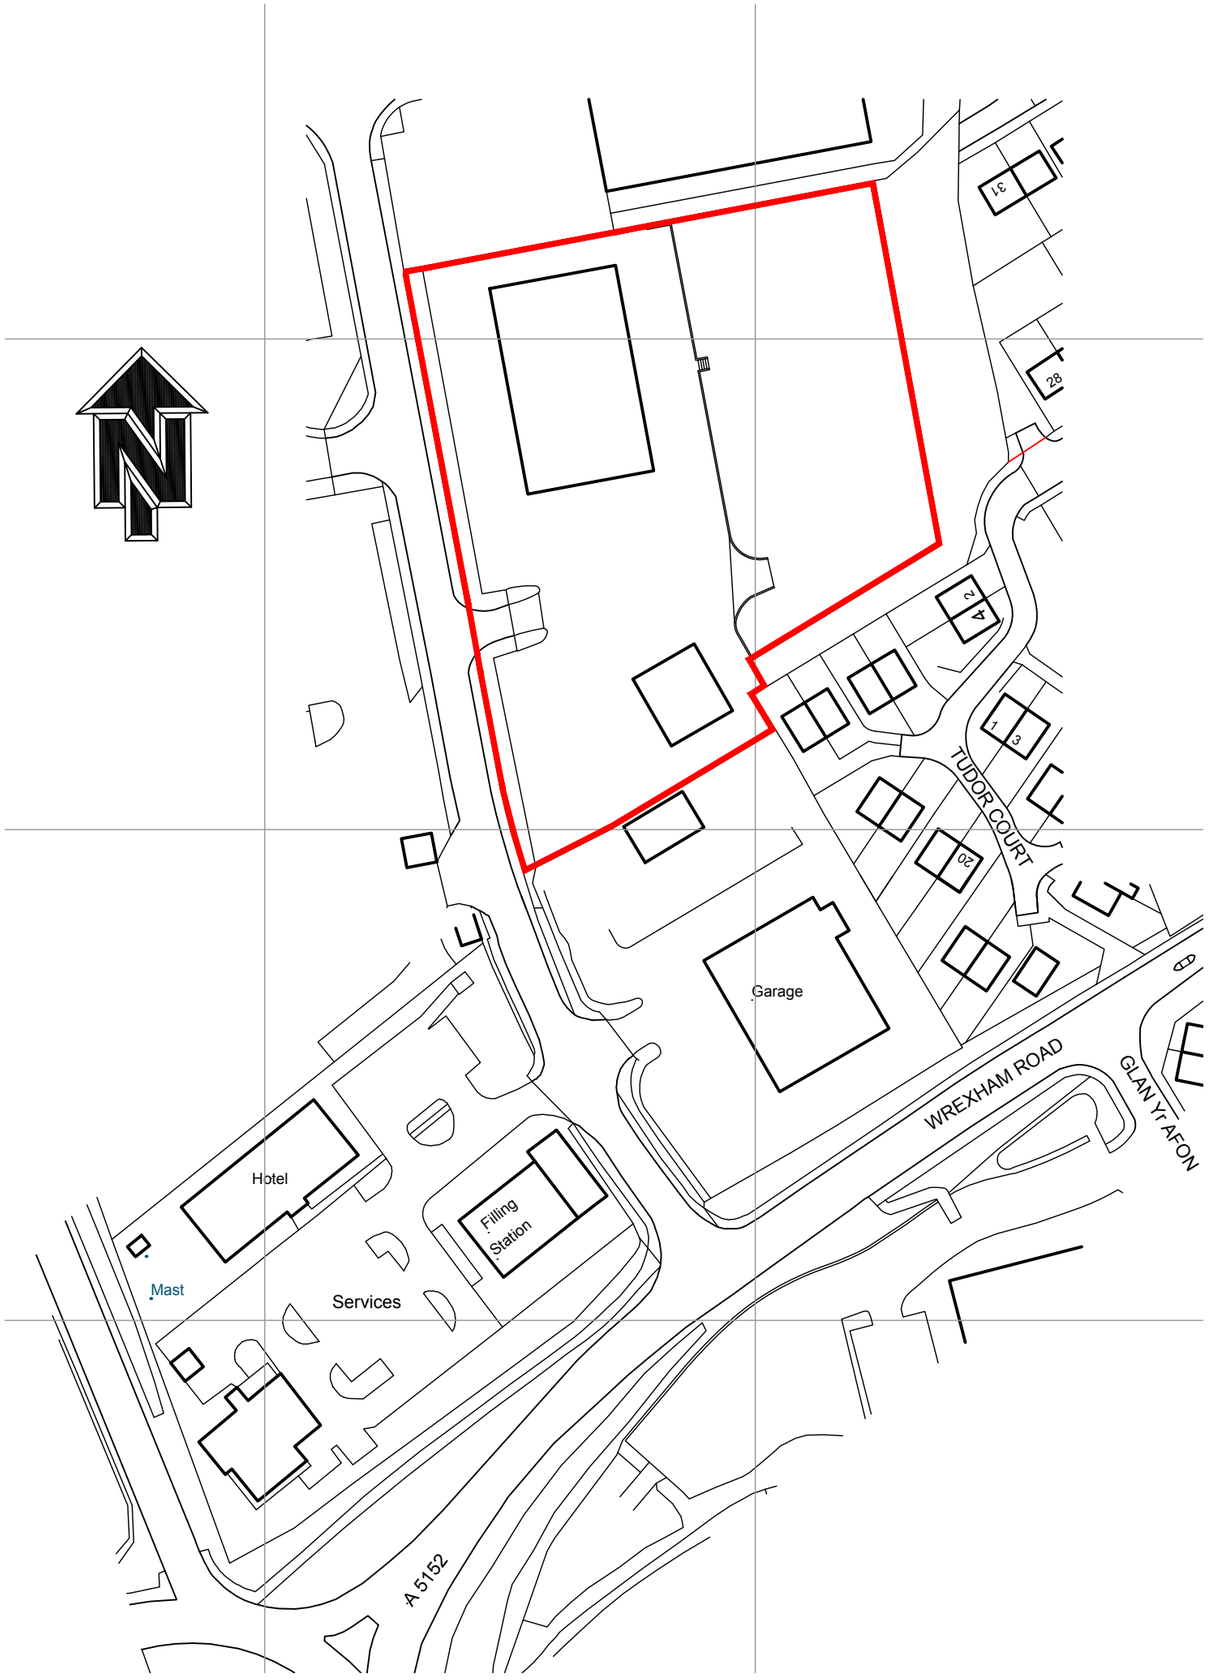


10 0 10 20 30 40 50 60 70 80 90 100

Scale 1:1250

DESIGNER RISK INFORMATION

IN ADDITION TO THE HAZARDS/RISKS NORMALLY ASSOCIATED WITH THE TYPES OF WORK DETAILED ON THIS DRAWING, NOTE THE FOLLOWING:-

CONSTRUCTION:

MAINTENANCE/CLEANING:

DECOMMISSIONING/DEMOLITION:

IT IS ASSUMED THAT ALL WORKS WILL BE CARRIED OUT BY A COMPETENT CONTRACTOR WORKING, WHERE APPROPRIATE, TO AN APPROVED METHOD STATEMENT.

Rev	Date	Amendment		
P03	16.10.24	RED LINE BOUNDARY AMENDED	NT	AJN
P02	07.08.24	TITLE BLOCK AMENDED. RED LINE BOUNDARY AMENDED	NT	AJN
P01	13.05.24	FIRST ISSUE	NT	AJN

mjm Consulting Engineers Ltd
Southgate House, 38 Southgate, Wakefield WF1 1TL
T: 01924 811 000 mjmc.co.uk

Project:
TRAVIS PERKINS
CROESFOEL INDUSTRIAL ESTATE
WREXHAM, LL14 4BJ

Client:

Drawing Title:
SITE LOCATION PLAN

nt	AJN	AJN
MJMC Ref: 9003	Scale: 1:1250	Sheet Size: A3
Revision Status: P03	Suitability Status: S4	Date: MAY '24

Suitability Description: FOR APPROVAL (PLANNING)

Drawing Reference:
Project - Originator - Zone - Level - File Type - Discipline - Number
9003-MJM-XX-XX-DR-D-6600

© THIS DRAWING MAY NOT BE COPIED WITHOUT PRIOR WRITTEN PERMISSION