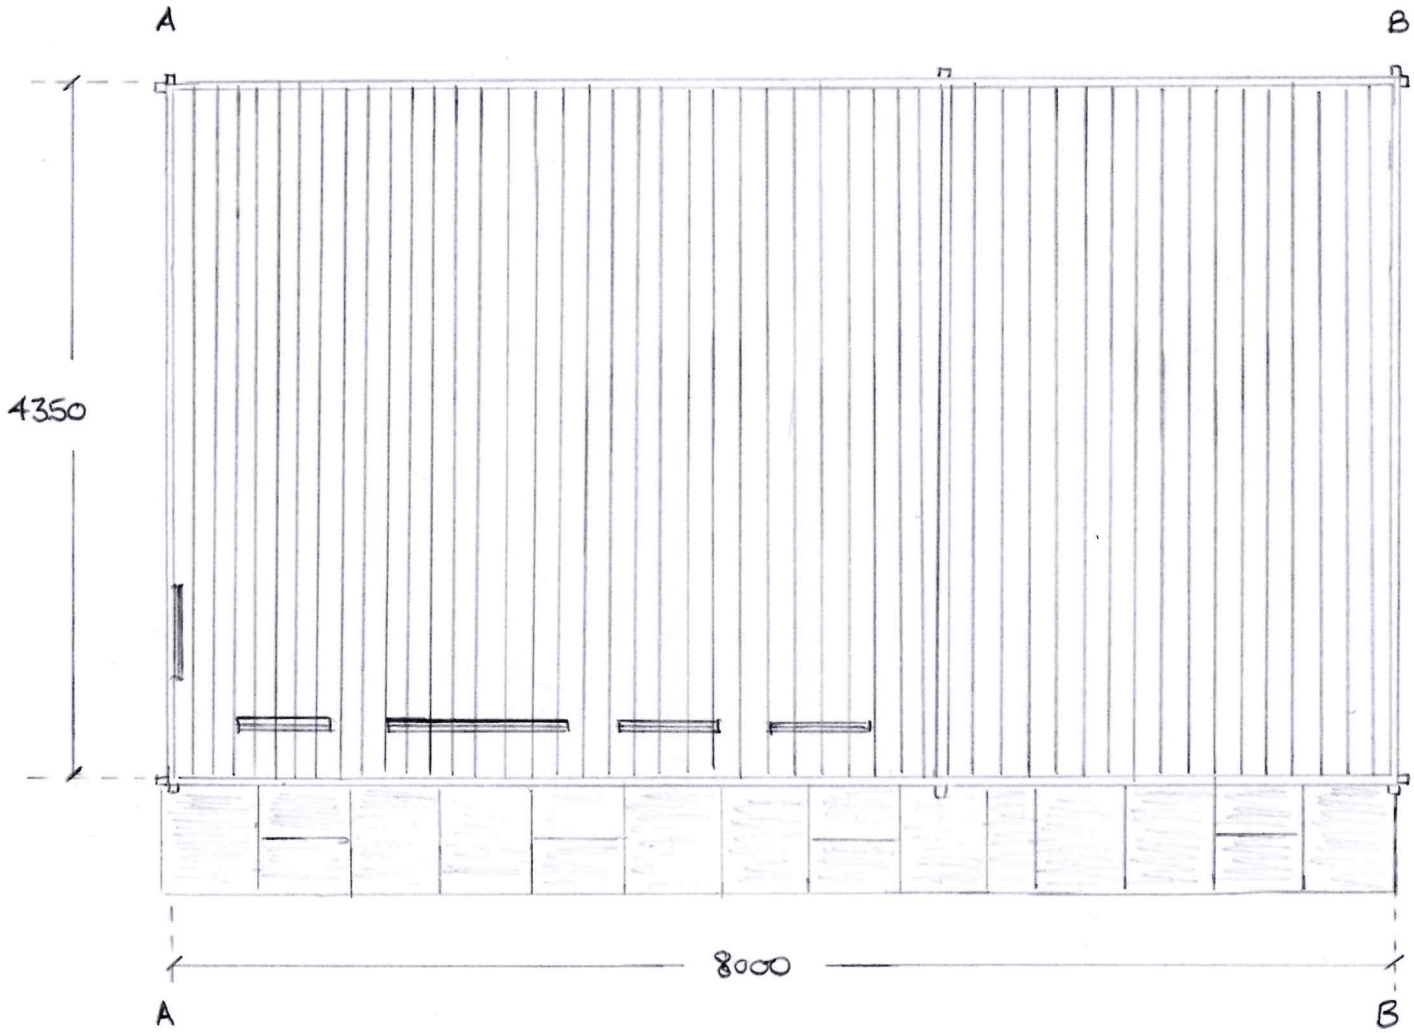


Project:	Proposed Half-way House	Drawing ref:	HWH.004
Drawing Title:	Plan Layout	Revision:	0
Address:	Wrexham Golf Club, Holt Road, Wrexham, LL13 9SB	Drawn by:	HLW
		Date:	08/08/2024
		Scale:	1:50 @ A4