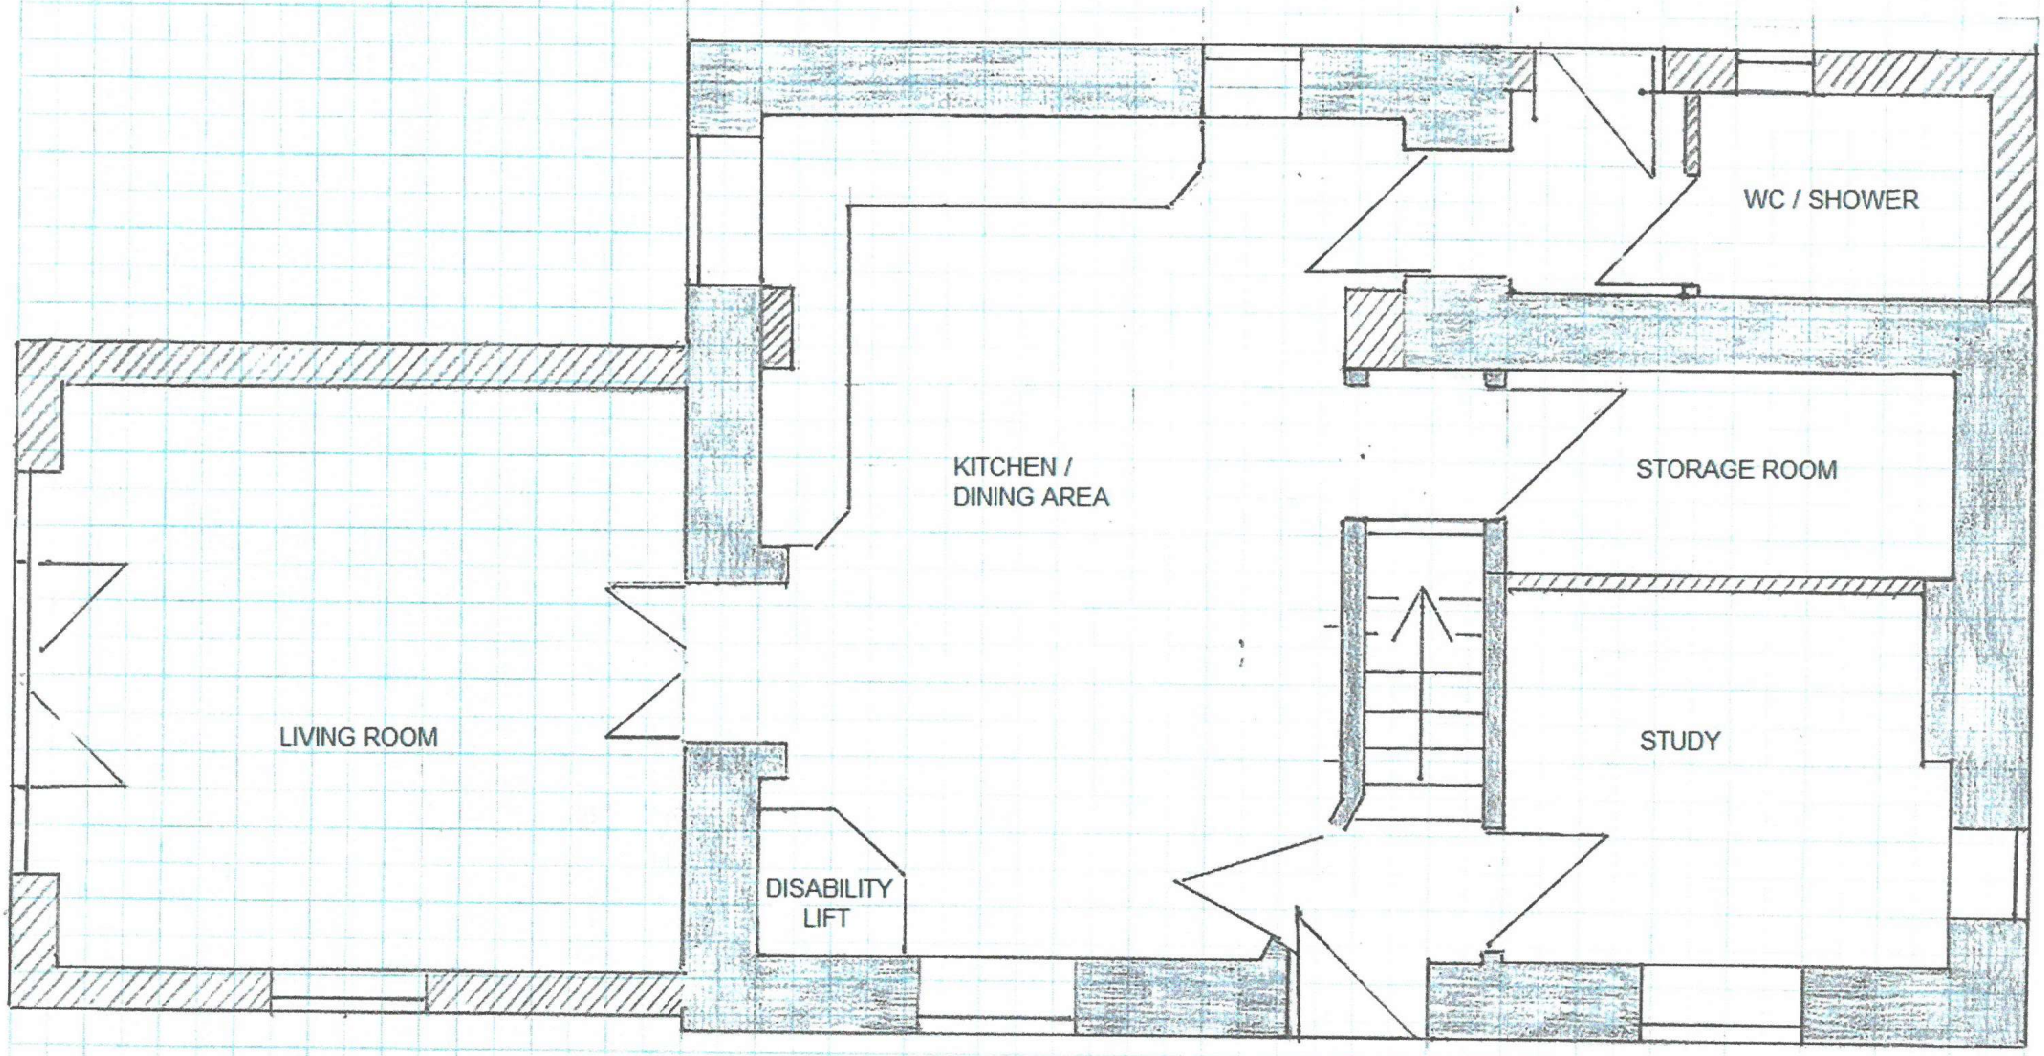


PROPOSED GROUND FLOOR LAYOUT
SCALE 1:50

Proposed Extensions & New Vehicular Access
LODGE, CEMETERY ROAD, COEDPOETH, WREXHAM, LL11 3SP