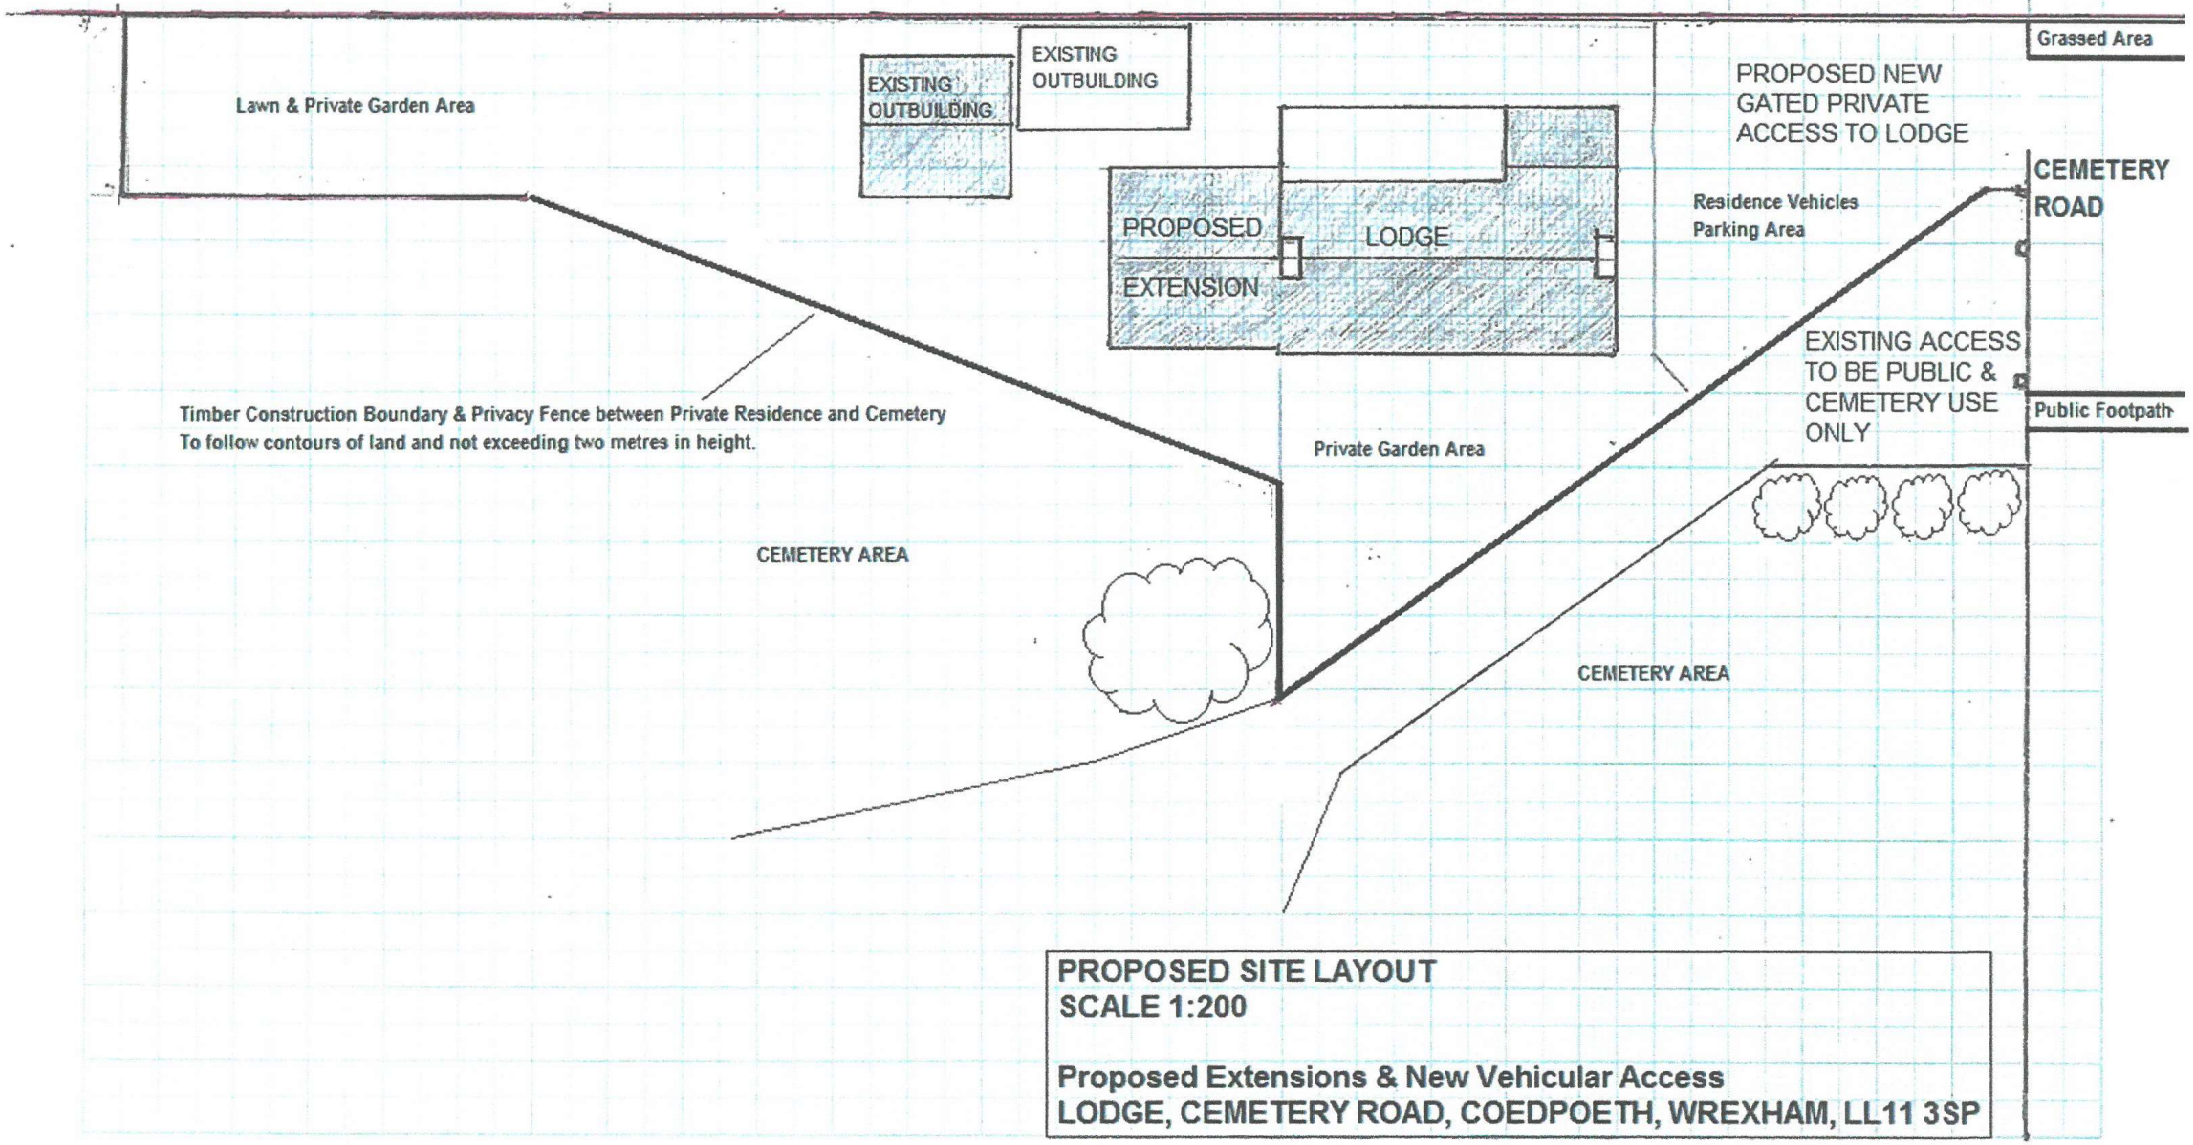


PROPOSED SITE LAYOUT
SCALE 1:200

Proposed Extensions & New Vehicular Access
LODGE, CEMETERY ROAD, COEDPOETH, WREXHAM, LL11 3SP