




**EXISTING HOPE STREET (FRONT) ELEVATION**
1:50 @ A1, 1:100 @ A3

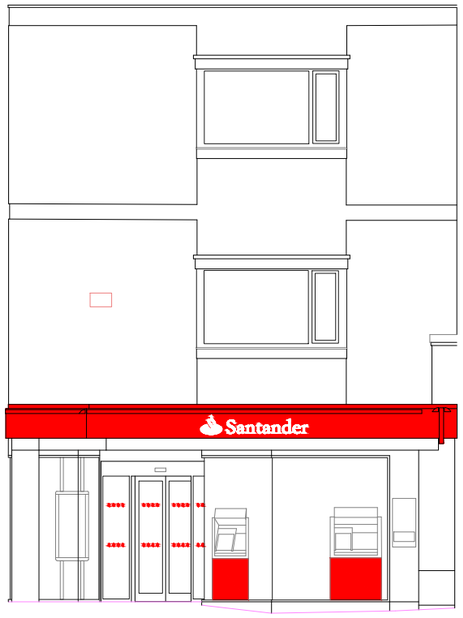


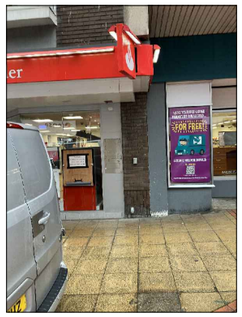





**EXISTING SHOPFRONT PICTURES**

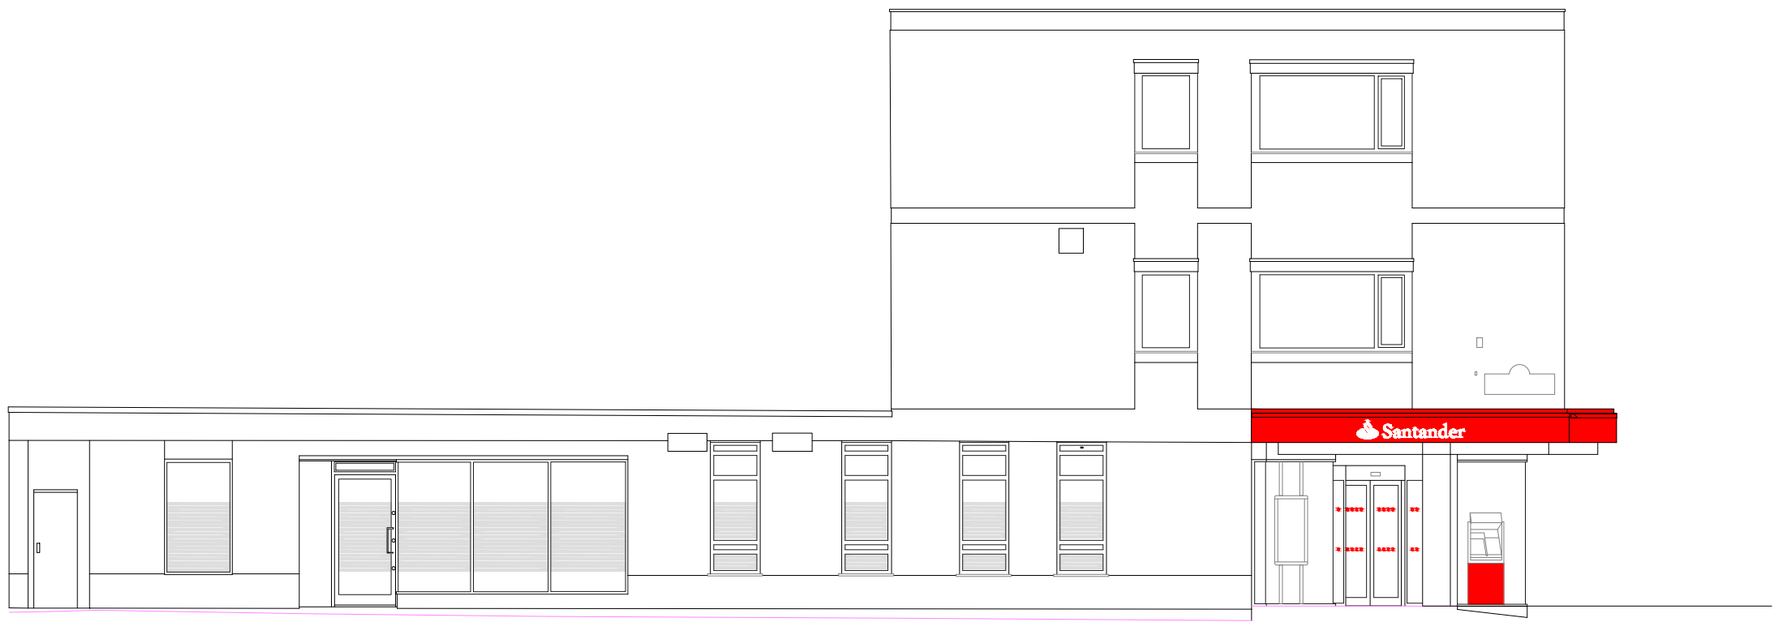


**EXISTING PRIORY STREET (SIDE) ELEVATION**
1:50 @ A1, 1:100 @ A3

0 1 2 3 4 5
Metres
Scale 1:50 @ A1, 1:100 @ A3

Notes.

This Drawing is the copyright and property of Santander UK PLC. It must not be copied or published without written consent.

Do not scale from this drawing.

| Rev | Description | Date | By |
|---|---|---|---|
| | | | |

PLANNING

Santander

Project
Wrexham
1 Regent Street, Wrexham,
Clwyd, LL11 1SG

Title
Existing Front & Side Elevations

| | | | |
|---|---|---|---|
| Scale | 1:50 @ A1 & 1:100 @ A3 | | |
| Drn | SM | | App |
| Date | 08/11/2024 | | Date |
| Consultants' drawing number | | | brand |
| Client drawing number | WrexhamRS-0180-EL-EX | | rev. - |