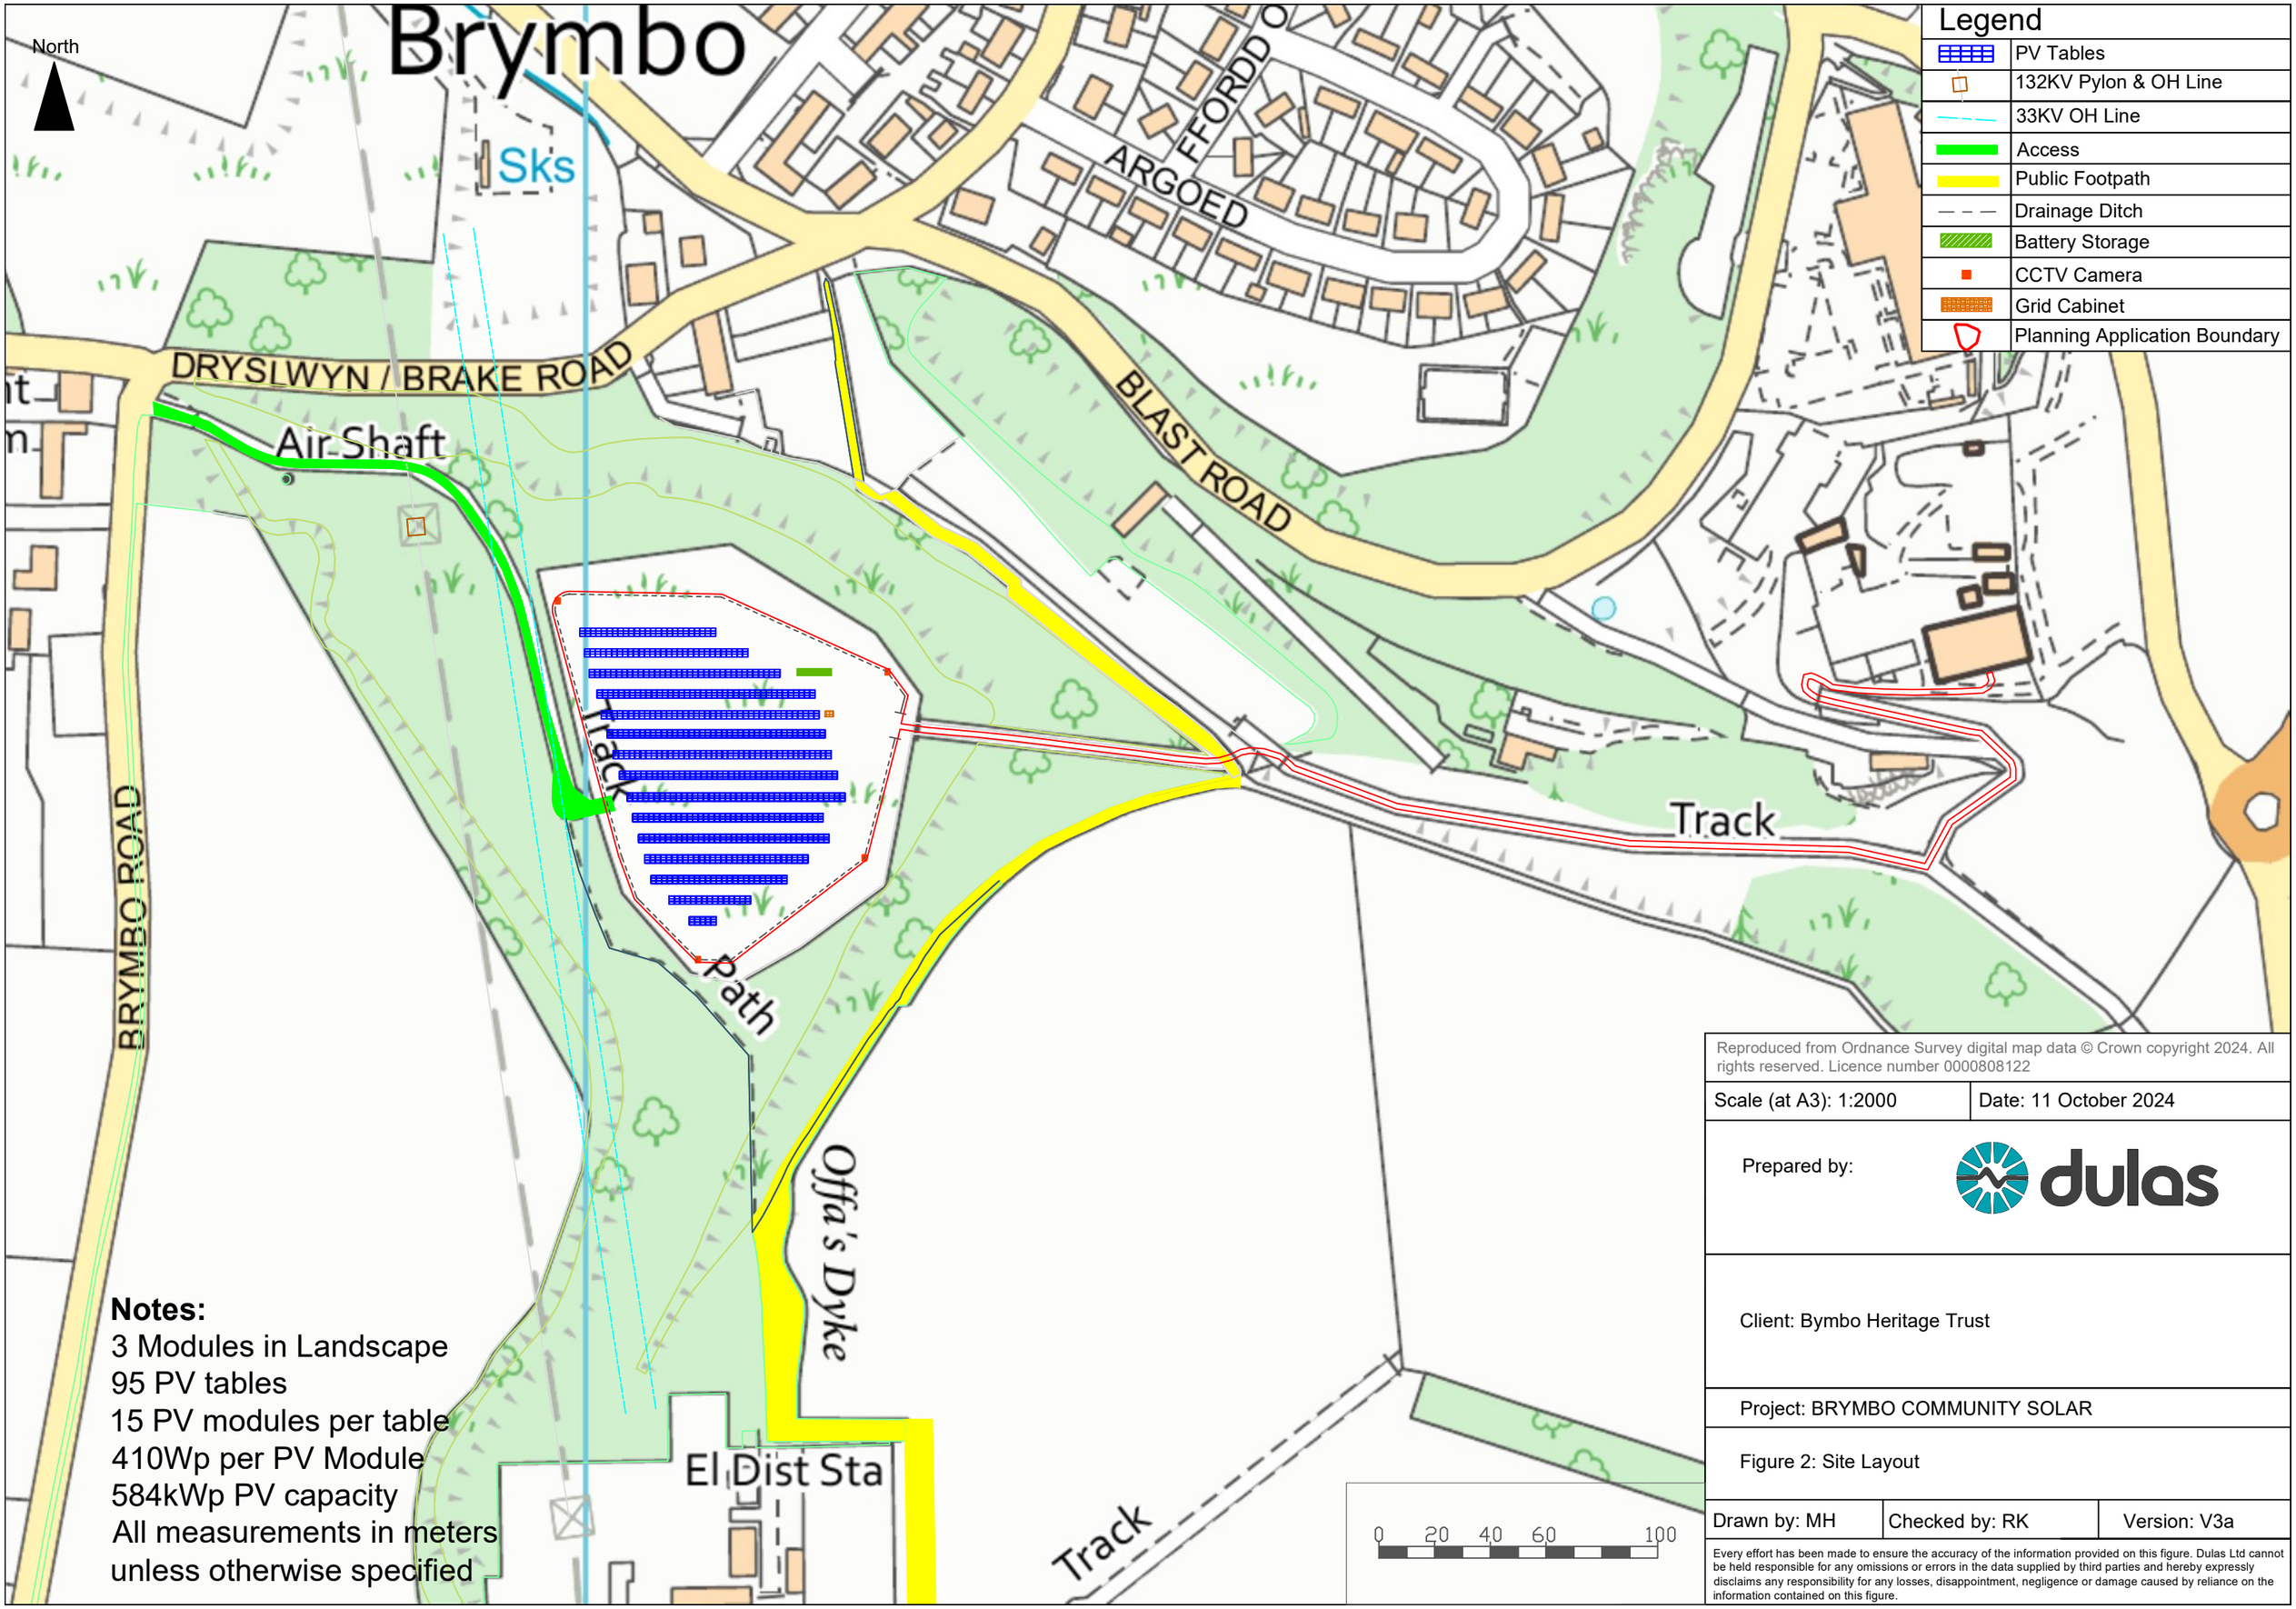


Legend

	PV Tables
	132KV Pylon & OH Line
	33KV OH Line
	Access
	Public Footpath
	Drainage Ditch
	Battery Storage
	CCTV Camera
	Grid Cabinet
	Planning Application Boundary

Notes:
3 Modules in Landscape
95 PV tables
15 PV modules per table
410Wp per PV Module
584kWp PV capacity
All measurements in meters unless otherwise specified

Reproduced from Ordnance Survey digital map data © Crown copyright 2024. All rights reserved. Licence number 0000808122

Scale (at A3): 1:2000	Date: 11 October 2024

Prepared by: dulas

Client: Bymbo Heritage Trust

Project: BRYMBO COMMUNITY SOLAR

Figure 2: Site Layout

Drawn by: MH	Checked by: RK	Version: V3a

Every effort has been made to ensure the accuracy of the information provided on this figure. Dulas Ltd cannot be held responsible for any omissions or errors in the data supplied by third parties and hereby expressly disclaims any responsibility for any losses, disappointment, negligence or damage caused by reliance on the information contained on this figure.