
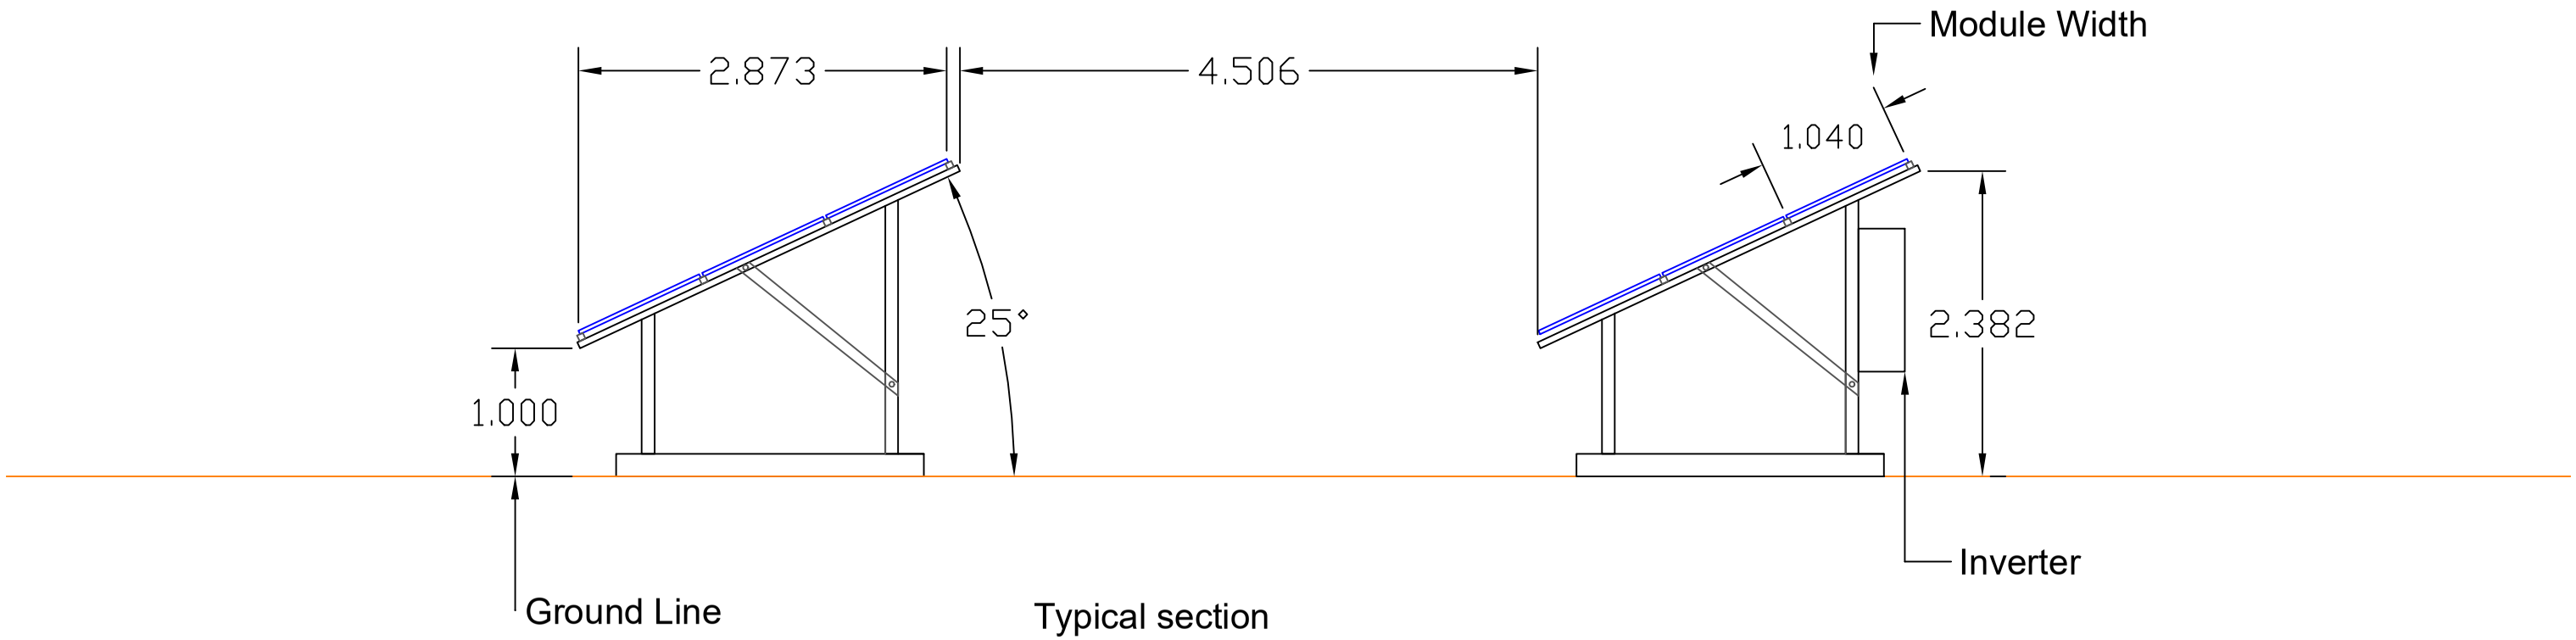


Typical section
Scale 1:50 at A3
Based on Rec solar 410Wp 132 cell module
PV support frame shown with ballast

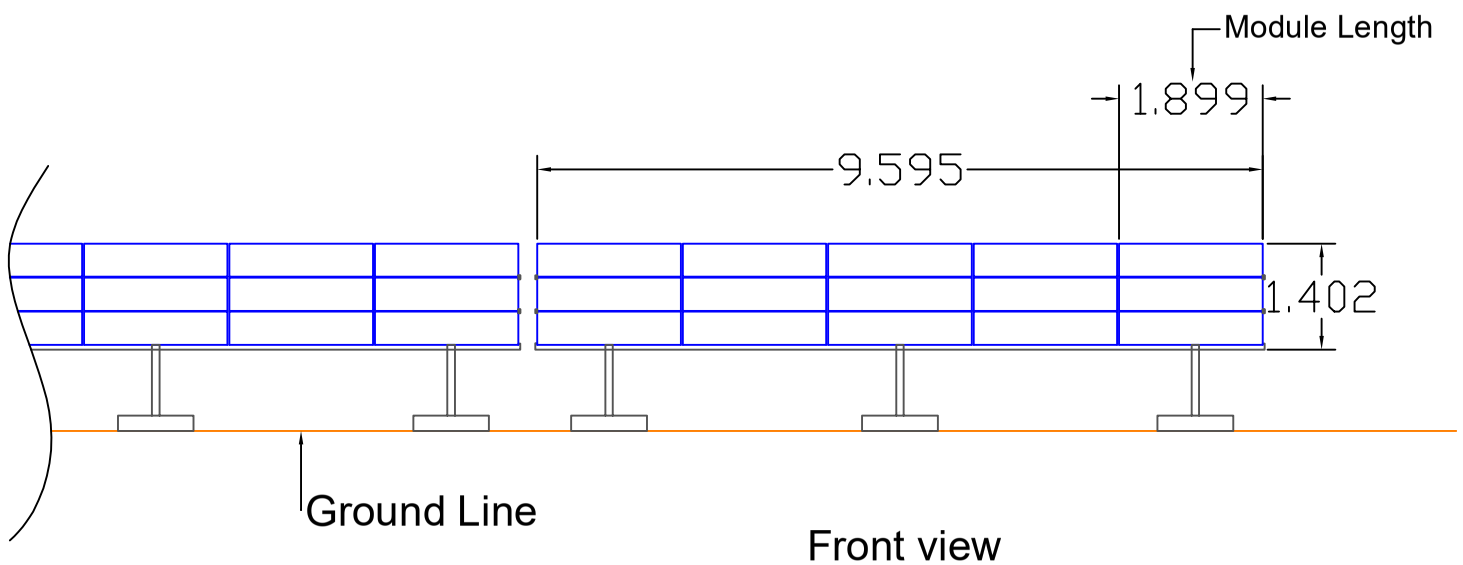

Front view
Scale 1:100 at A3

0 10 20 30 40 50mm

Scale

Notes:
All dimensions are in meters unless otherwise specified

Scale (@ A3 - see drawing)	Date: 23 April 2024
Prepared by: dulas	
Client: Bymbo Heritage Trust	
Project: BRYMBO COMMUNITY SOLAR	
Figure 4: INDICATIVE PV TABLE	
Drawn by: MH	Checked by: ASC / Version: 1c