
Wisteria Cottage, LL13 0AW

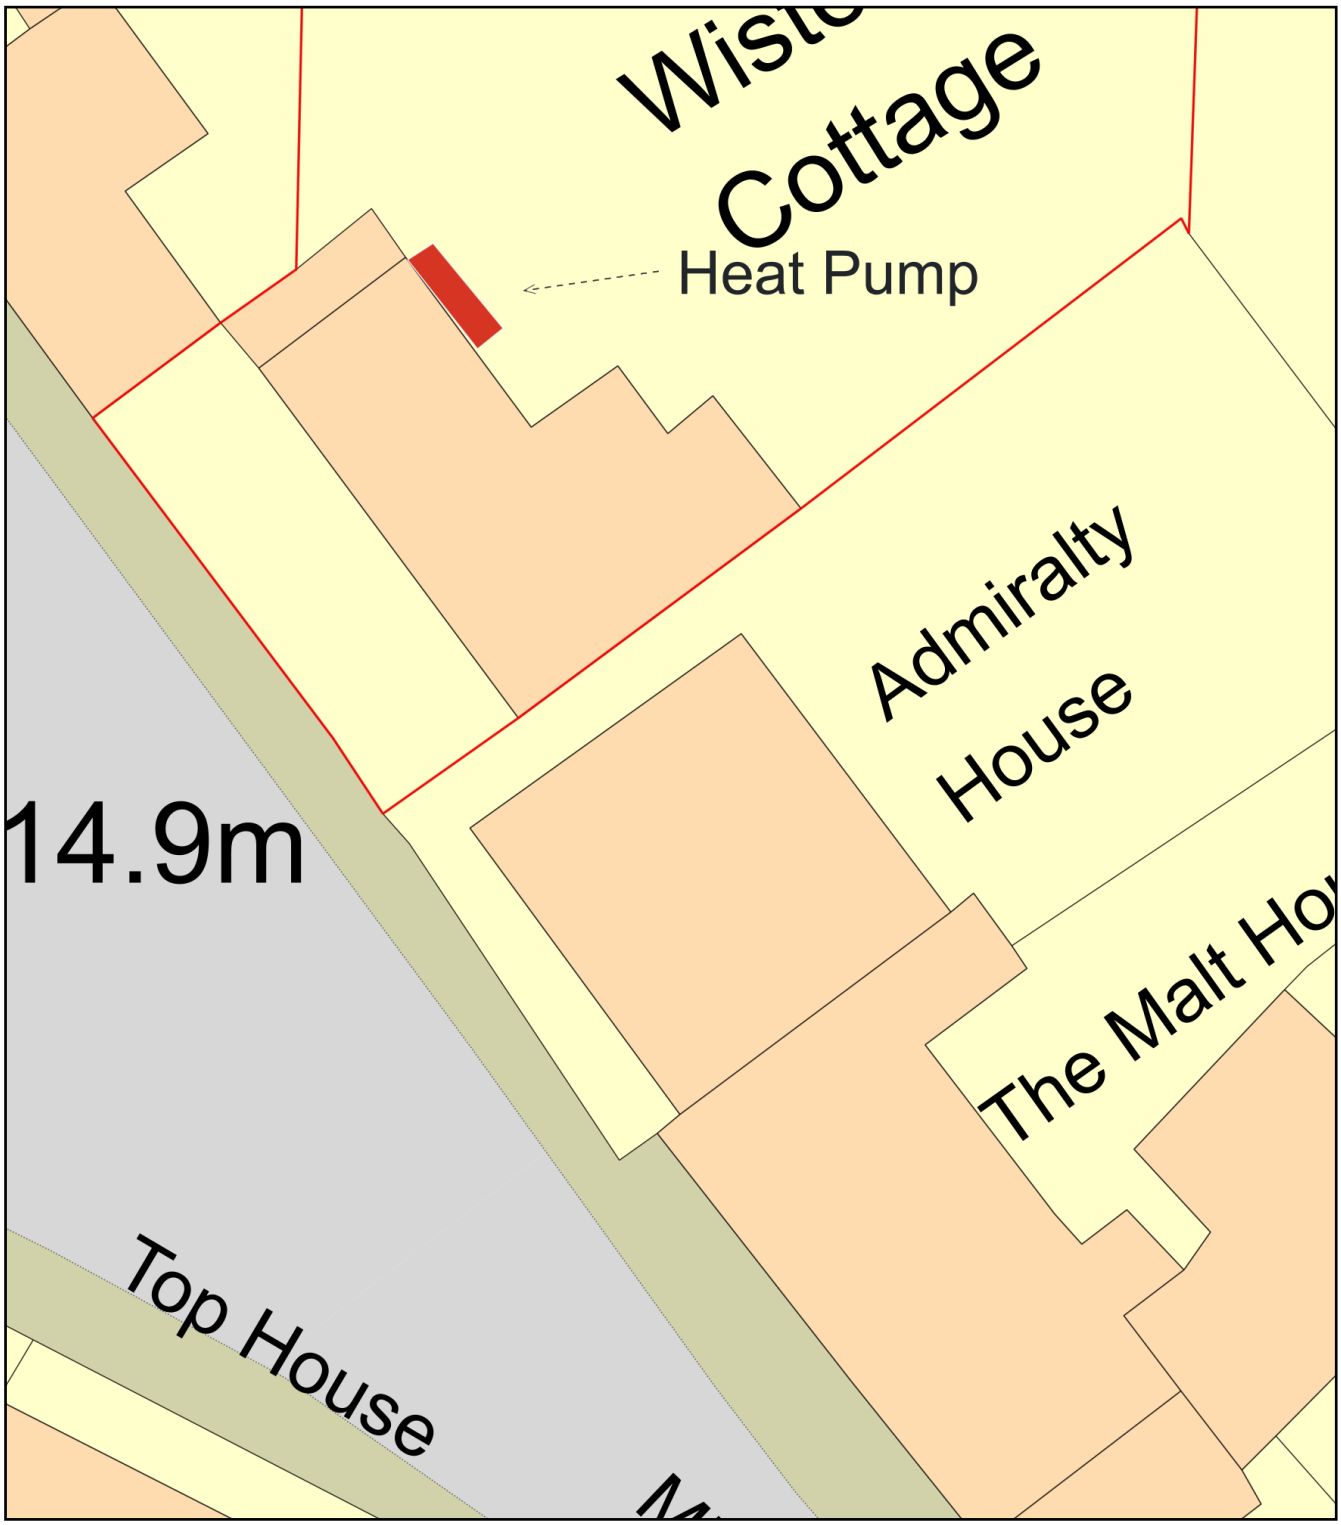

0 10
Metres

N

ReQuestaPlan

Plan Produced for:	Menai Heating
Date Produced:	11 Nov 2024
Plan Reference Number:	TQRQM24302113335085
Scale:	1:200 @ A4

© Crown copyright and database rights 2023 OS 100042766