


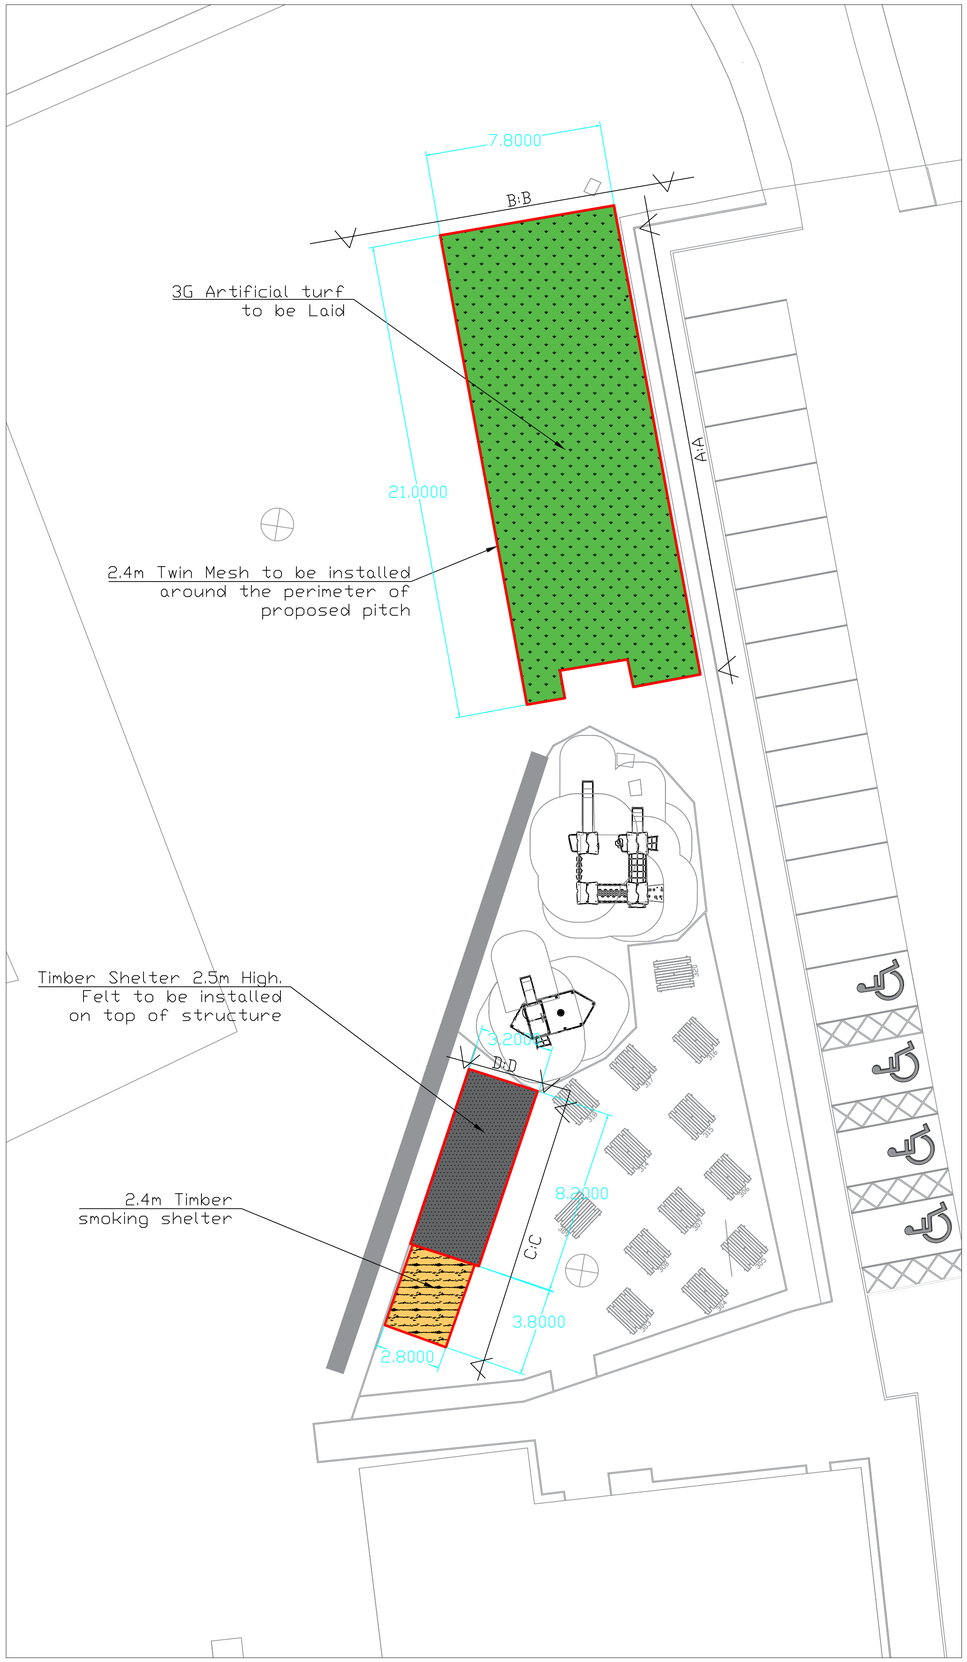


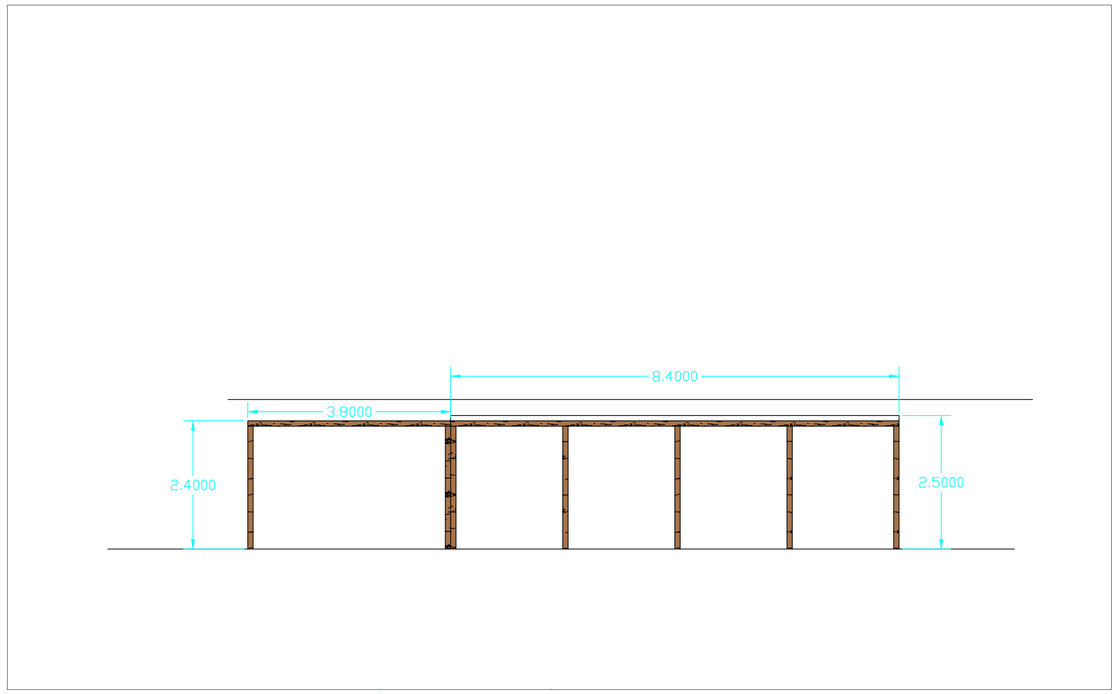

Elevation C:C

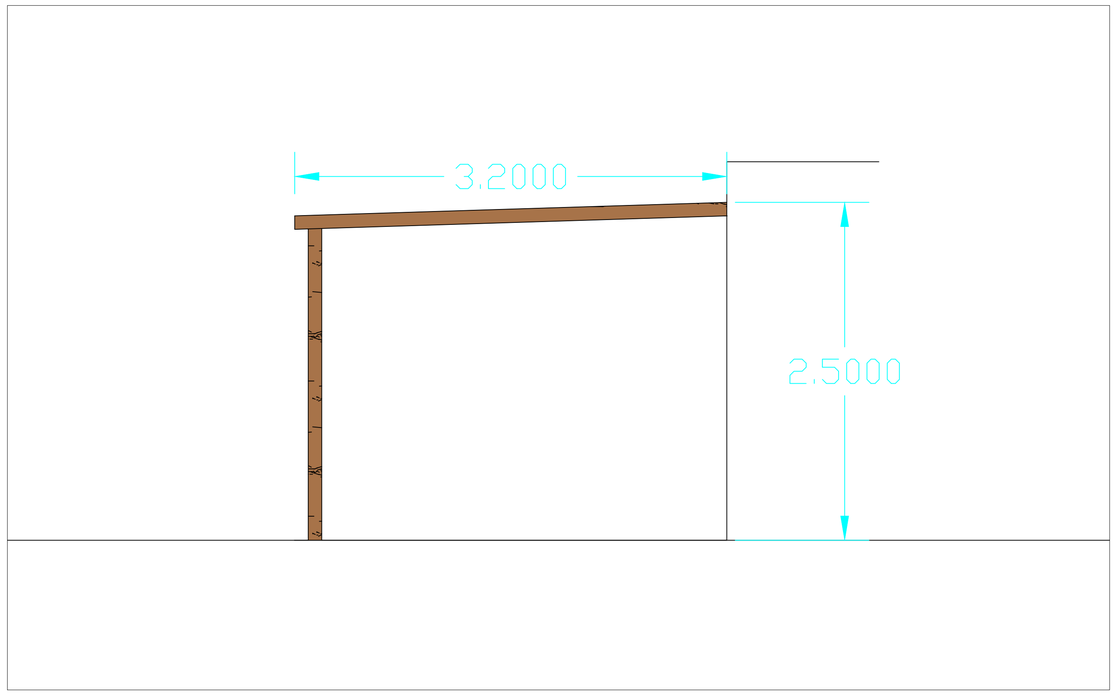

Elevation D:D

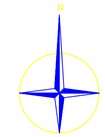

PLAN GRID NORTH

Key

Application Site

REV	REV NOTES	DATE

JW Contractors Ltd


Info@jwc-ltd.co.uk


Client

Project Title


The Delph Bar & Restaurant Football pitch and Smoking shelter Elevations

Scale	Date	Job No
	10-06-2024	001
Surveyed	Drawn	Checked
	J.M	J.M

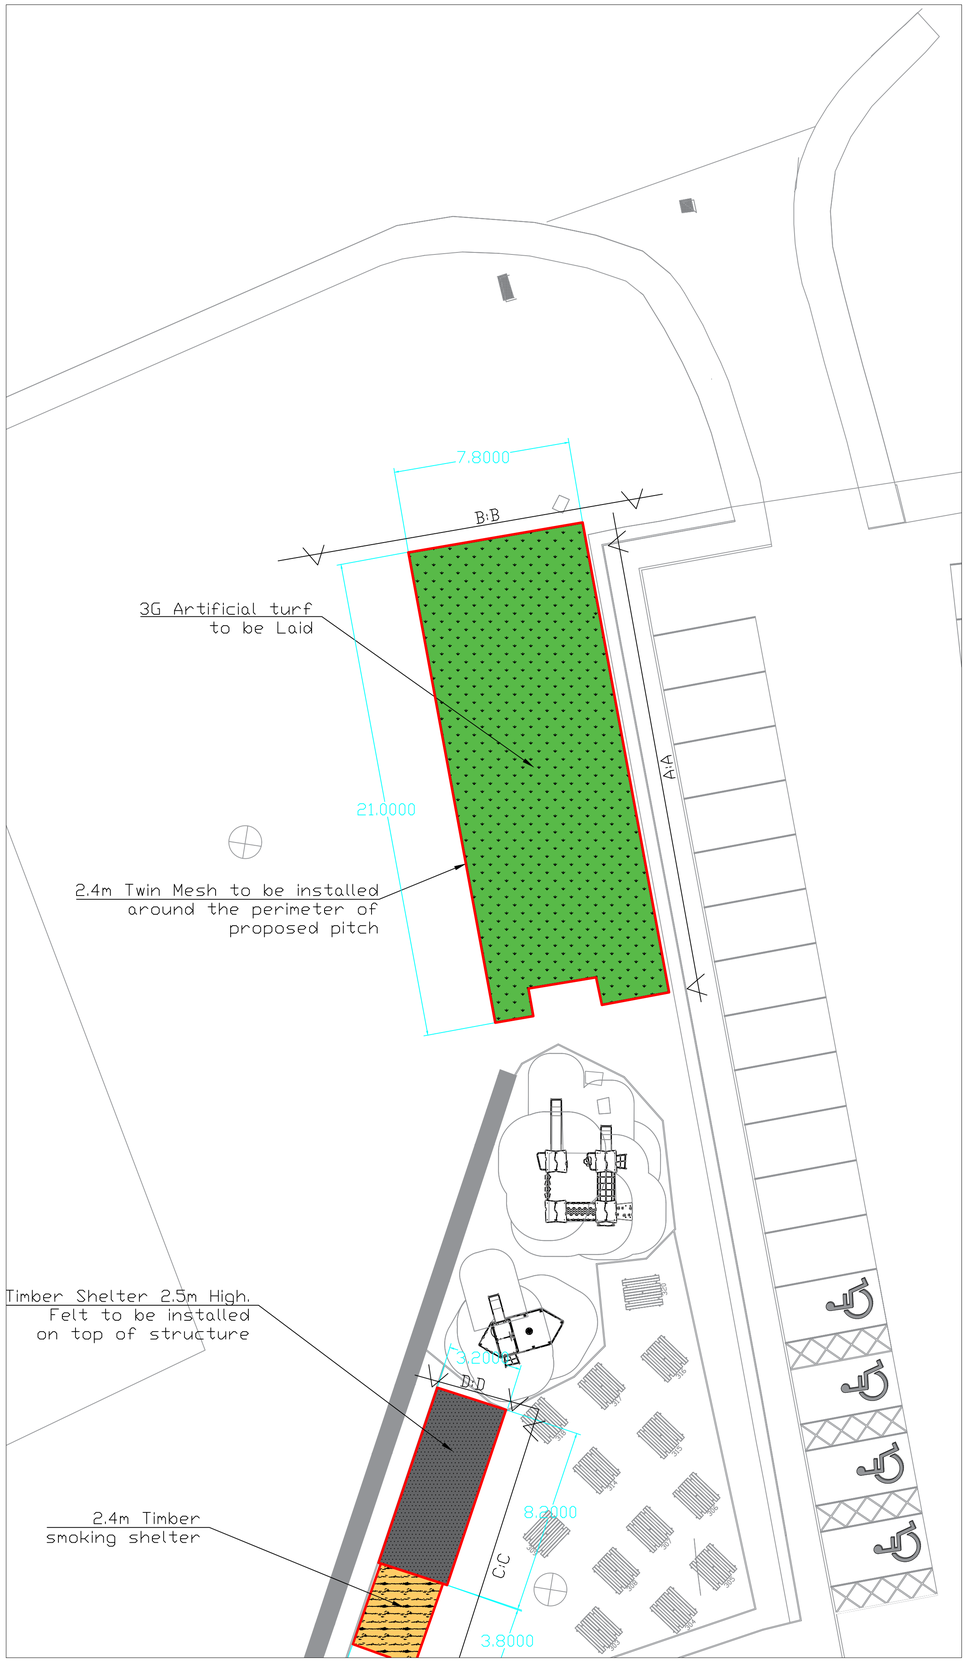


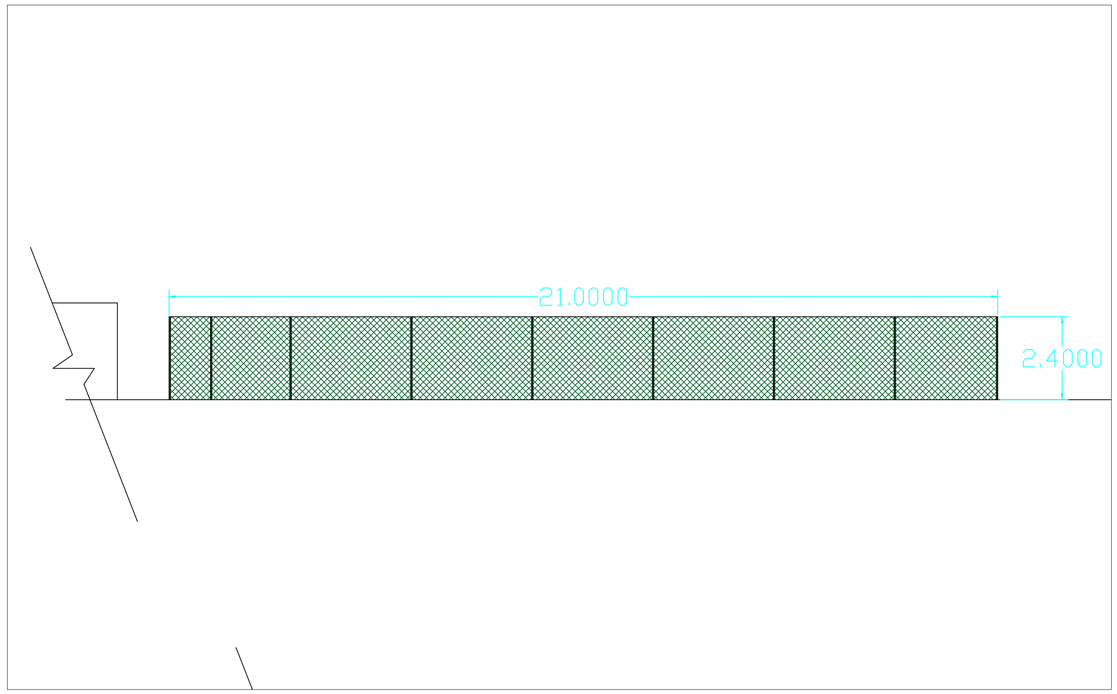

Elevation A:A

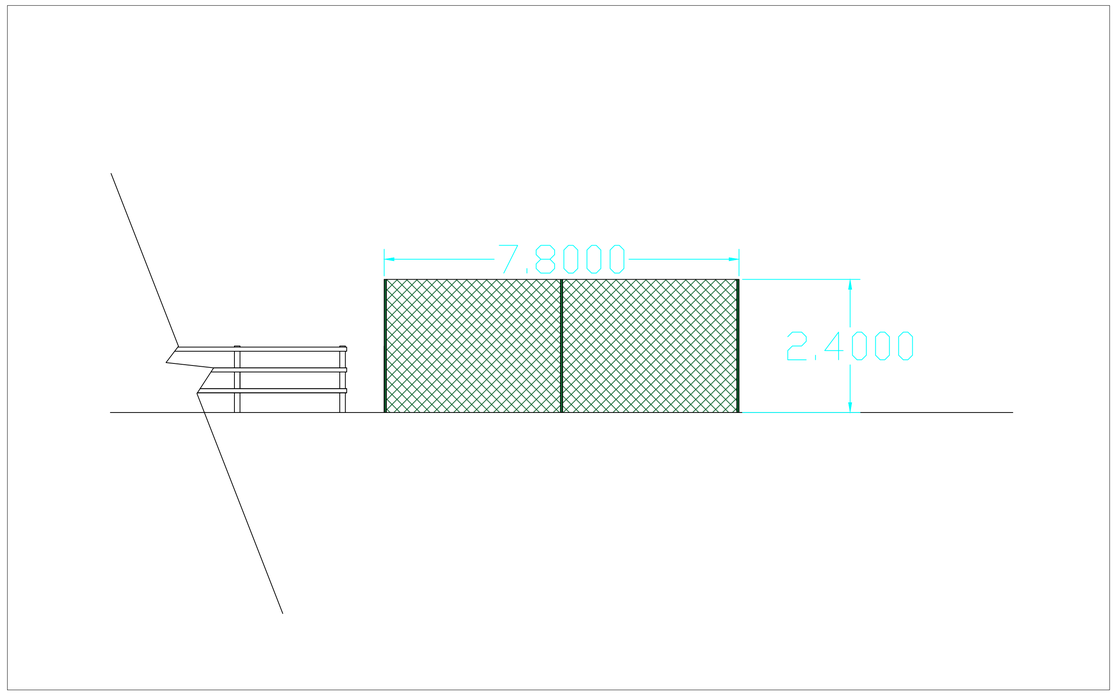

Elevation B:B

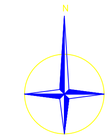

PLAN GRID NORTH

Key

Application Site

REV	REV NOTES	DATE

JW Contractors Ltd

Info@jwc-ltd.co.uk

Client

Project Title

The Delph Bar & Restaurant Football pitch and Smoking shelter Elevations

Scale	Date	Job No
	10-06-2024	001
Surveyed	Drawn	Checked
	J.M	J.M



N

PLAN GRID NORTH

Key

Application Site

REV	REV NOTES	DATE

JW Contractors Ltd

Info@jwc-ltd.co.uk

Client

Project Title

The Delph Bar & Restaurant Football pitch and Smoking shelter

Scale	Date	Job No
1:200	10-06-2024	001
Surveyed	Drawn	Checked
	J.M	J.M