



ELEVATION 'C' (south east)

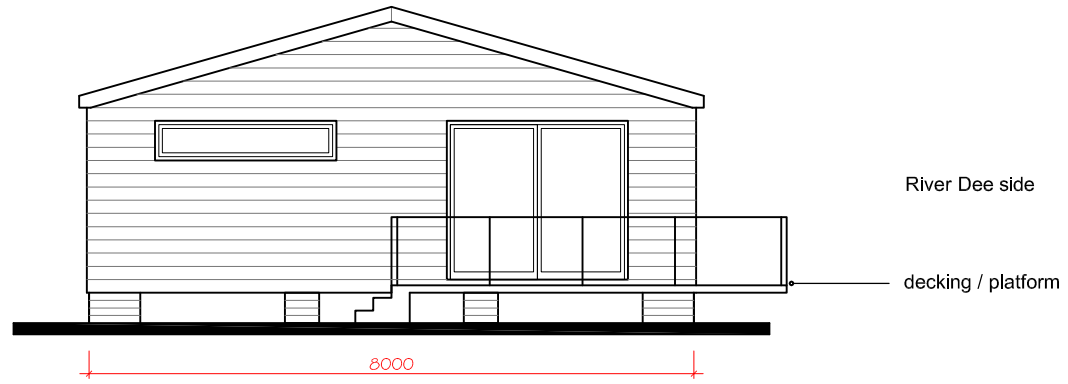

ELEVATION 'A' (north west)




ELEVATION 'B' (south west)

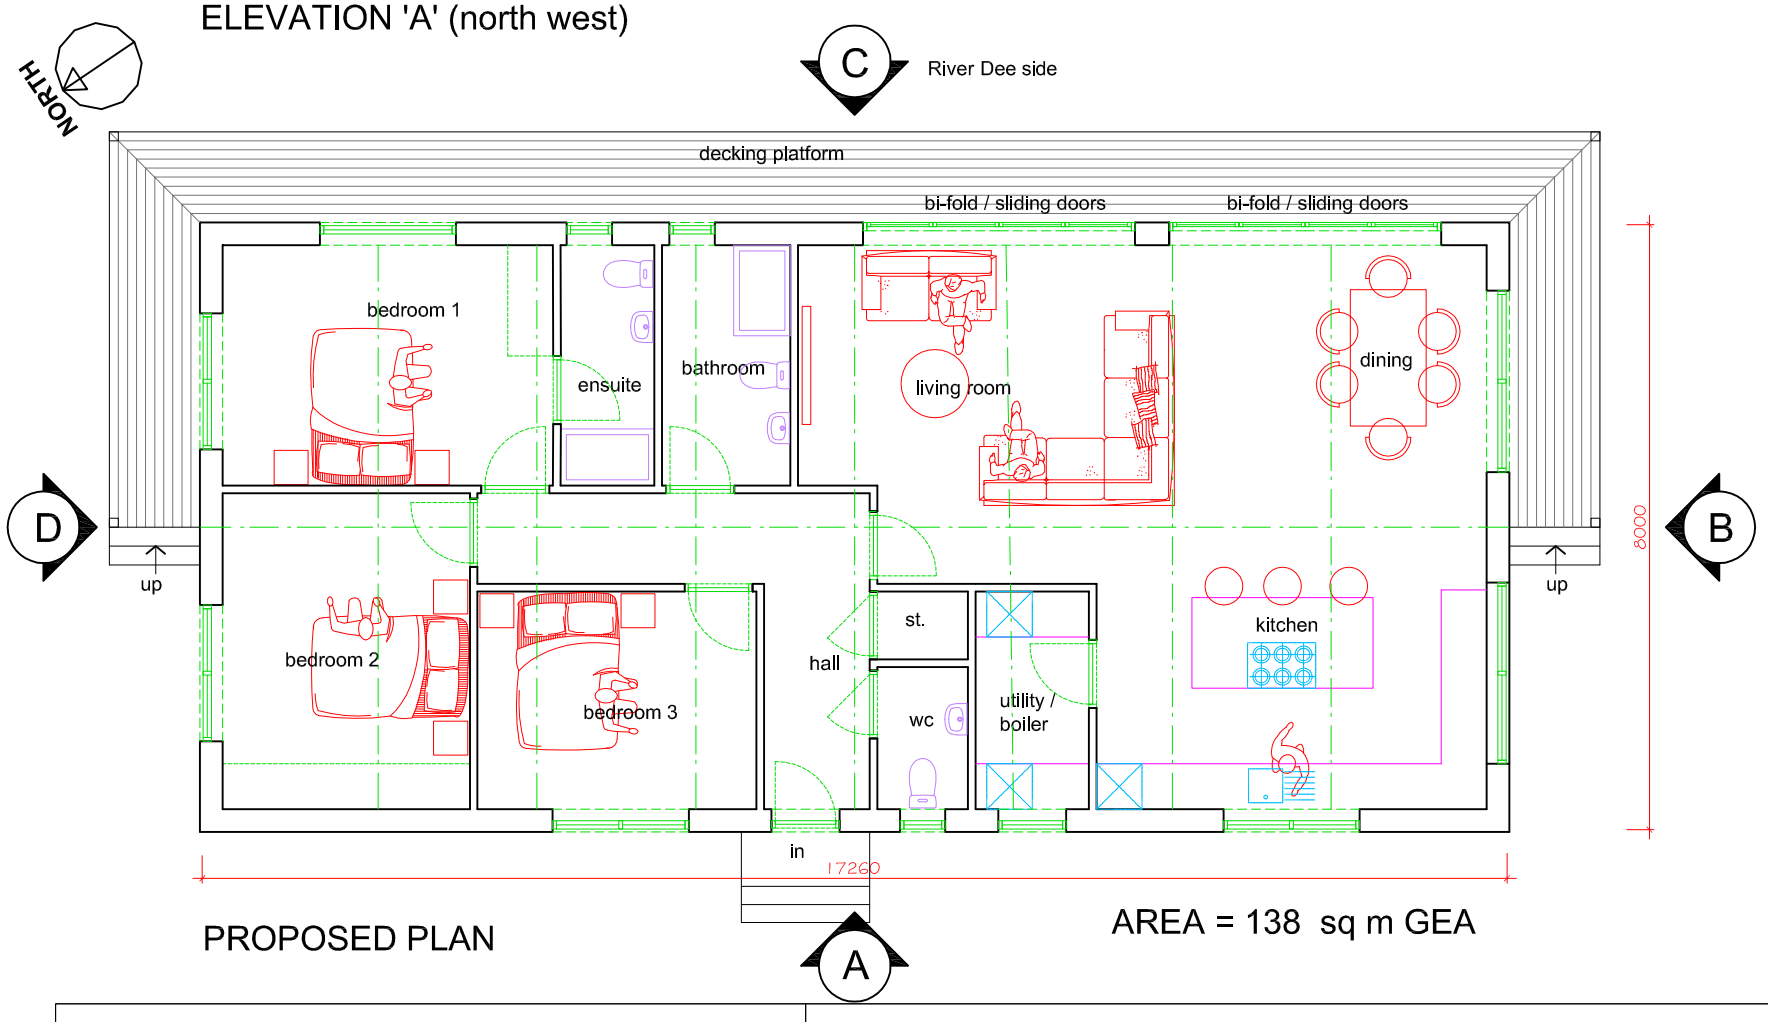

PROPOSED PLAN

AREA = 138 sq m GEA

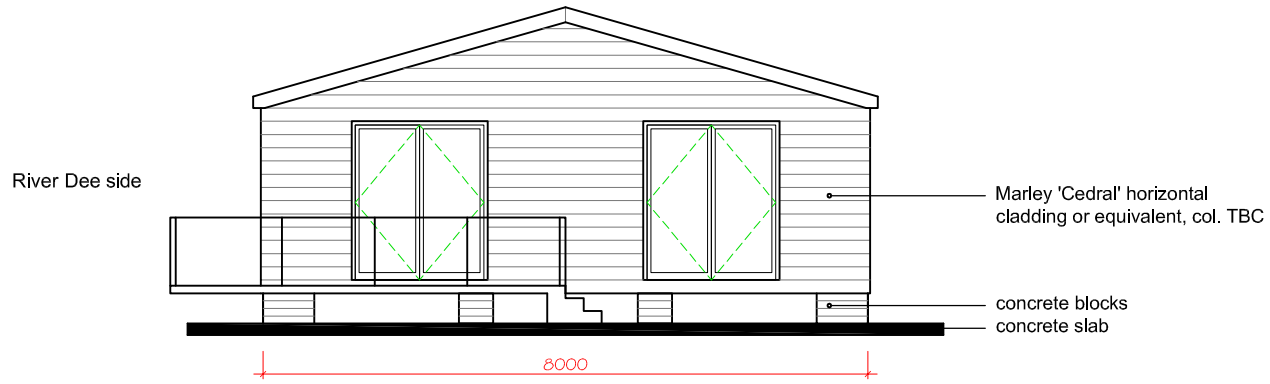

ELEVATION 'D' (north east)

go2plan

Planning & Design

Tel: 07957 634478 email: jon@go2plan.co.uk

PROPOSED PLAN & ELEVATIONS
PROPOSED LODGE BUILDING @
LAND AT ALMERE FARM, ALMERE FERRY ROAD
TREVALYN, ROSSETT
WREXHAM, LL12 0BY

0 2m 4m 6m 8m

Scale bar in metres

Dwg No.	**ALR 002**
Scale:	**1: 100 @ A3**
date:	**16.10.24**
drawn:	**jon evans**