McDs Chirk
Solar Canopies

1:50

1m 0 1m 2m 3m 4m 5m

OPTION A

Internally steel framework with projecting angled steel arms


Clad in aluminium panels to uprights, and top side of canopy.

Solar panel system to top of canopies.


Vinyl Golden Arches logo to outside of column on each end of full canopy run.

Scale - 1:50

SINGLE SIDED CANOPY

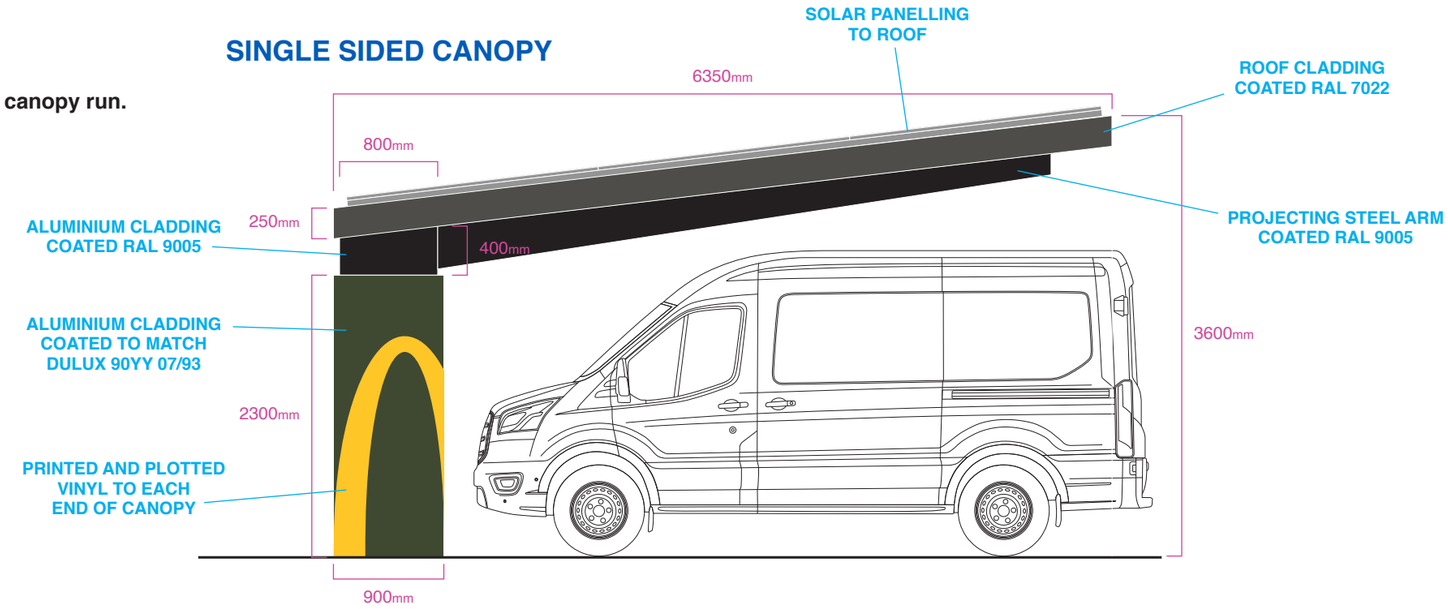

DOUBLE SIDED CANOPY

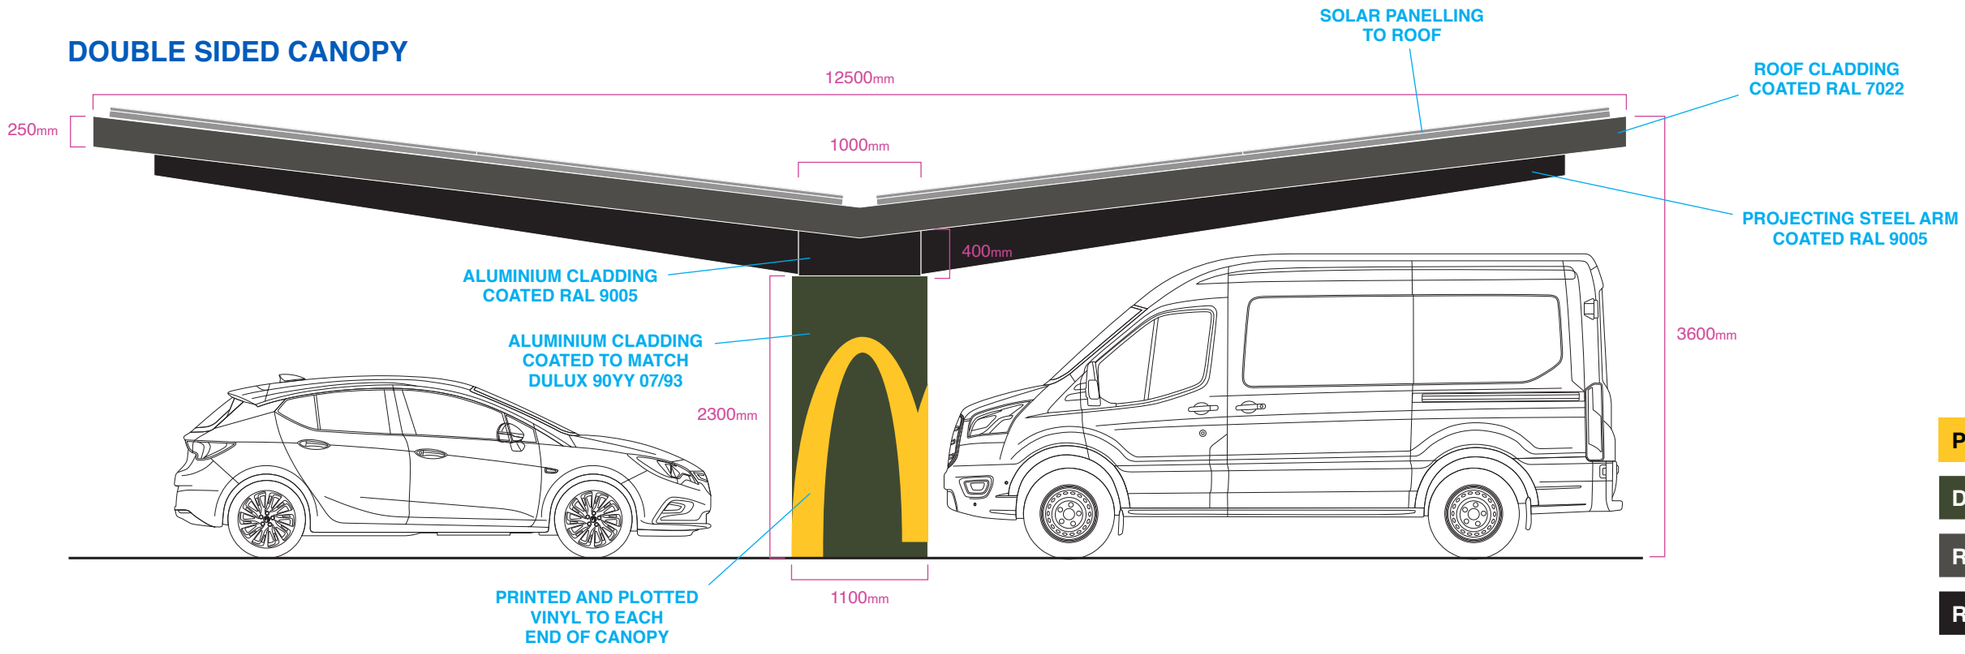

SWATCHES

- PANTONE 123c
- DULUX 90YY 07/93
- RAL 7022
- RAL 9005

Site
McDonalds Solar Canopies
Chirk

Job Number
00000

Drawing Location

Scale
1:50

Issue / Rev
Issue 01

Drawn By
JS

Checked By

Sales Rep
TB

Date
13/11/24

BUTTERFIELD SIGNS LTD
174 Sunbridge Rd
Bradford
West Yorkshire
BD1 2RZ
Tel: 01274 722244
Fax: 01274 848996
Web: www.butterfieldsigns.co.uk

This document is the property of Butterfield Signs Ltd who own the copyright therein. The information in this document is given in confidence and without the written consent of Butterfield Signs Ltd, given by contract or otherwise the document must not be copied, reprinted or reproduced in any material form either wholly or in part nor must the contents of the document or any method of technique available there from be disclosed to any third party.

McDs Chirk
Solar Canopies

1:50

1m 0 1m 2m 3m 4m 5m

OPTION B

Internally steel framework with projecting angled steel arms


Clad in aluminium panels to uprights, and top side of canopy.

Solar panel system to top of canopies.


Vinyl Golden Arches logo to outside of column on each end of full canopy run.

Scale - 1:50

SINGLE SIDED CANOPY

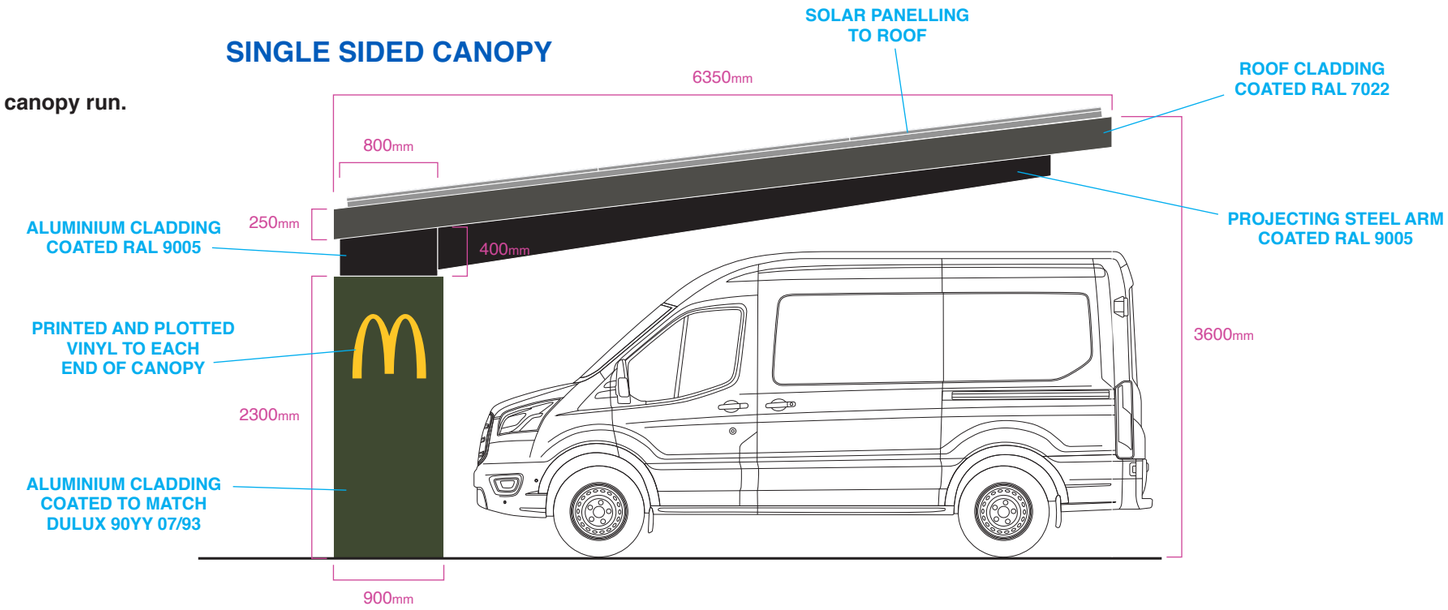

DOUBLE SIDED CANOPY

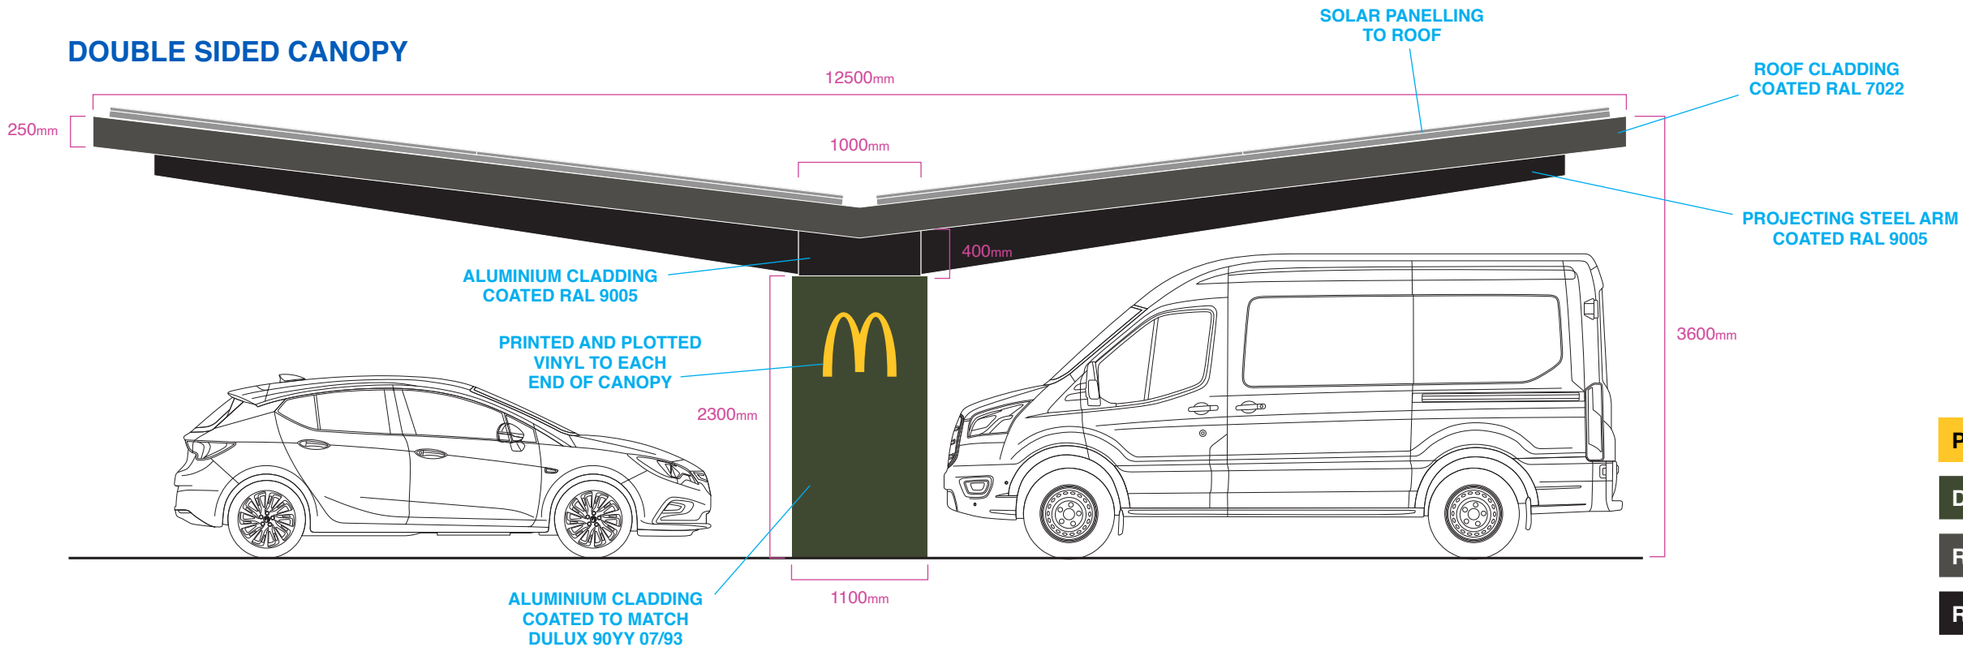

SWATCHES

- PANTONE 123c
- DULUX 90YY 07/93
- RAL 7022
- RAL 9005

Site
McDonalds Solar Canopies
Chirk

Job Number
00000

Drawing Location

Scale
1:50

Issue / Rev
Issue 01

Drawn By
JS

Checked By

Sales Rep
TB

Date
13/11/24

BUTTERFIELD SIGNS LTD
174 Sunbridge Rd
Bradford
West Yorkshire
BD1 2RZ
Tel: 01274 722244
Fax: 01274 848996
Web: www.butterfieldsigns.co.uk


This document is the property of Butterfield Signs Ltd who own the copyright therein. The information in this document is given in confidence and without the written consent of Butterfield Signs Ltd, given by contract or otherwise the document must not be copied, reprinted or reproduced in any material form either wholly or in part nor must the contents of the document or any method of technique available there from be disclosed to any third party.

McDs Chirk
Solar Canopies


1:50

1m 0 1m 2m 3m 4m 5m

BACK SIDE

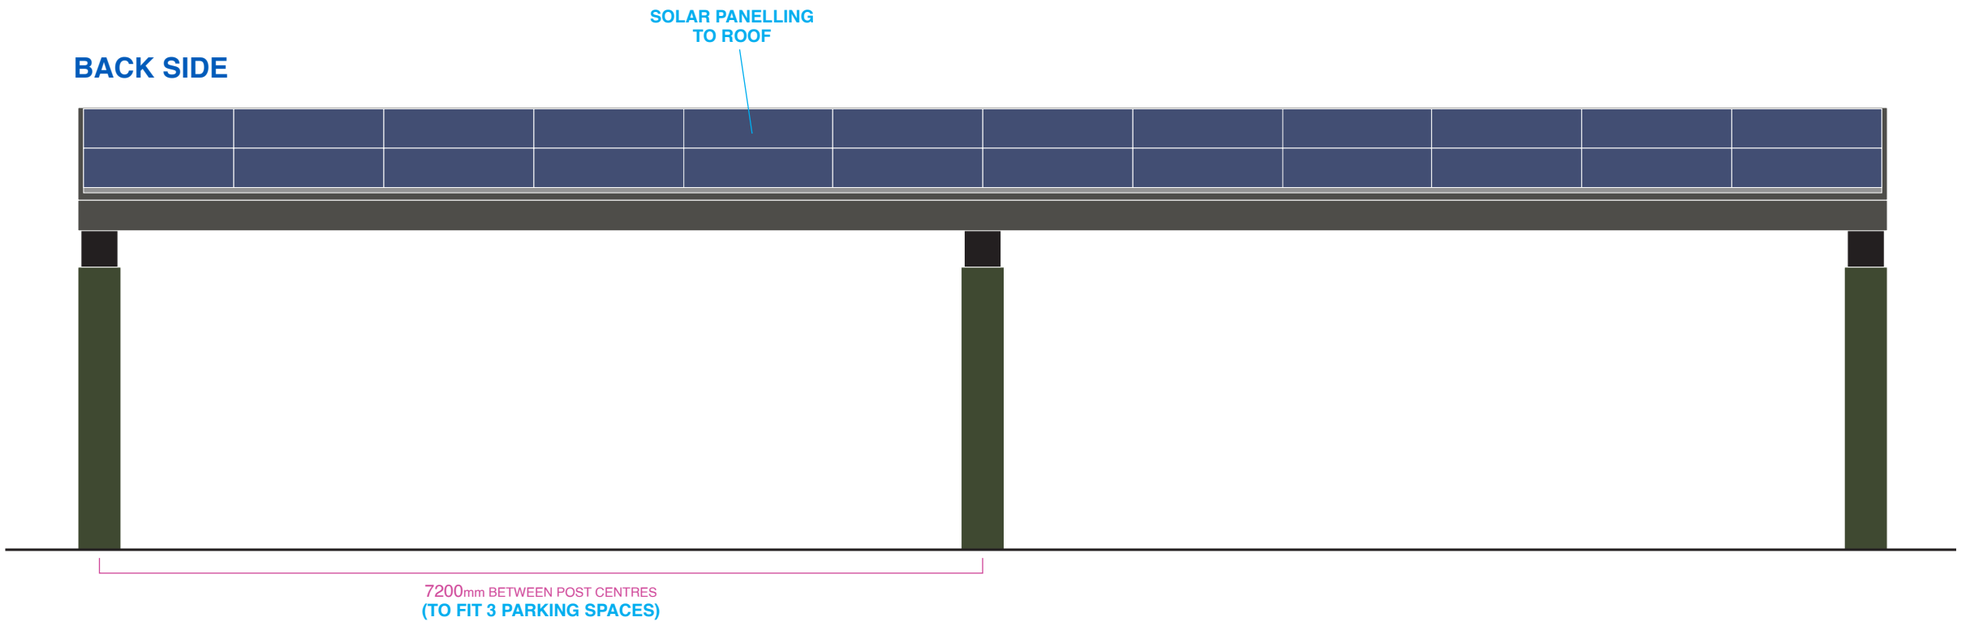

DRIVE-IN SIDE

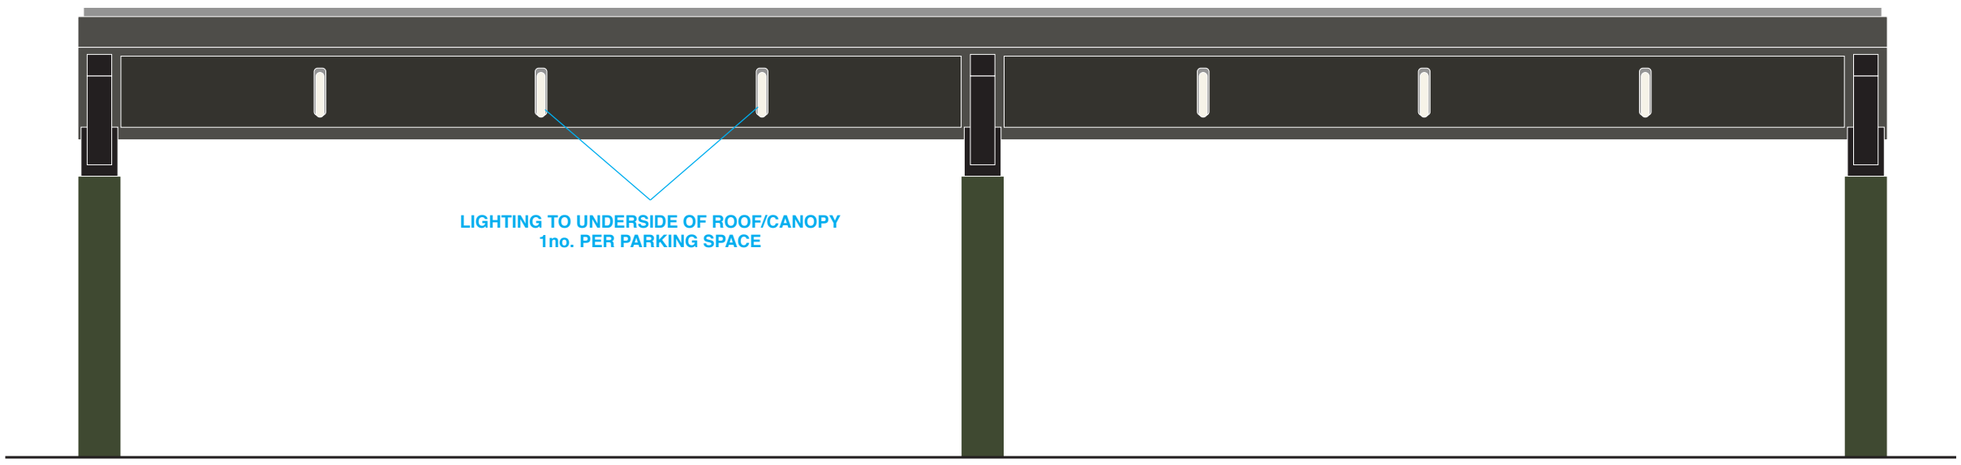

SWATCHES

PANTONE 123c

DULUX 90YY 07/93

RAL 7022

RAL 9005

Site
McDonalds Solar Canopies
Chirk

Job Number
00000

Page 1 of 3

Drawing Location

Scale
1:50

Issue / Rev
Issue 01

Drawn By
JS

Checked By

Sales Rep
TB

Date
13/11/24

BUTTERFIELD SIGNS LTD
174 Sunbridge Rd
Bradford
West Yorkshire
BD1 2RZ
Tel: 01274 722244
Fax: 01274 848996
Web: www.butterfieldsigns.co.uk

This document is the property of Butterfield Signs Ltd who own the copyright therein. The information in this document is given in confidence and without the written consent of Butterfield Signs Ltd, given by contract or otherwise the document must not be copied, reprinted or reproduced in any material form either wholly or in part nor must the contents of the document or any method of technique available there from be disclosed to any third party.