
SITE LOCATION PLAN
P562.100
SCALE 1:1250

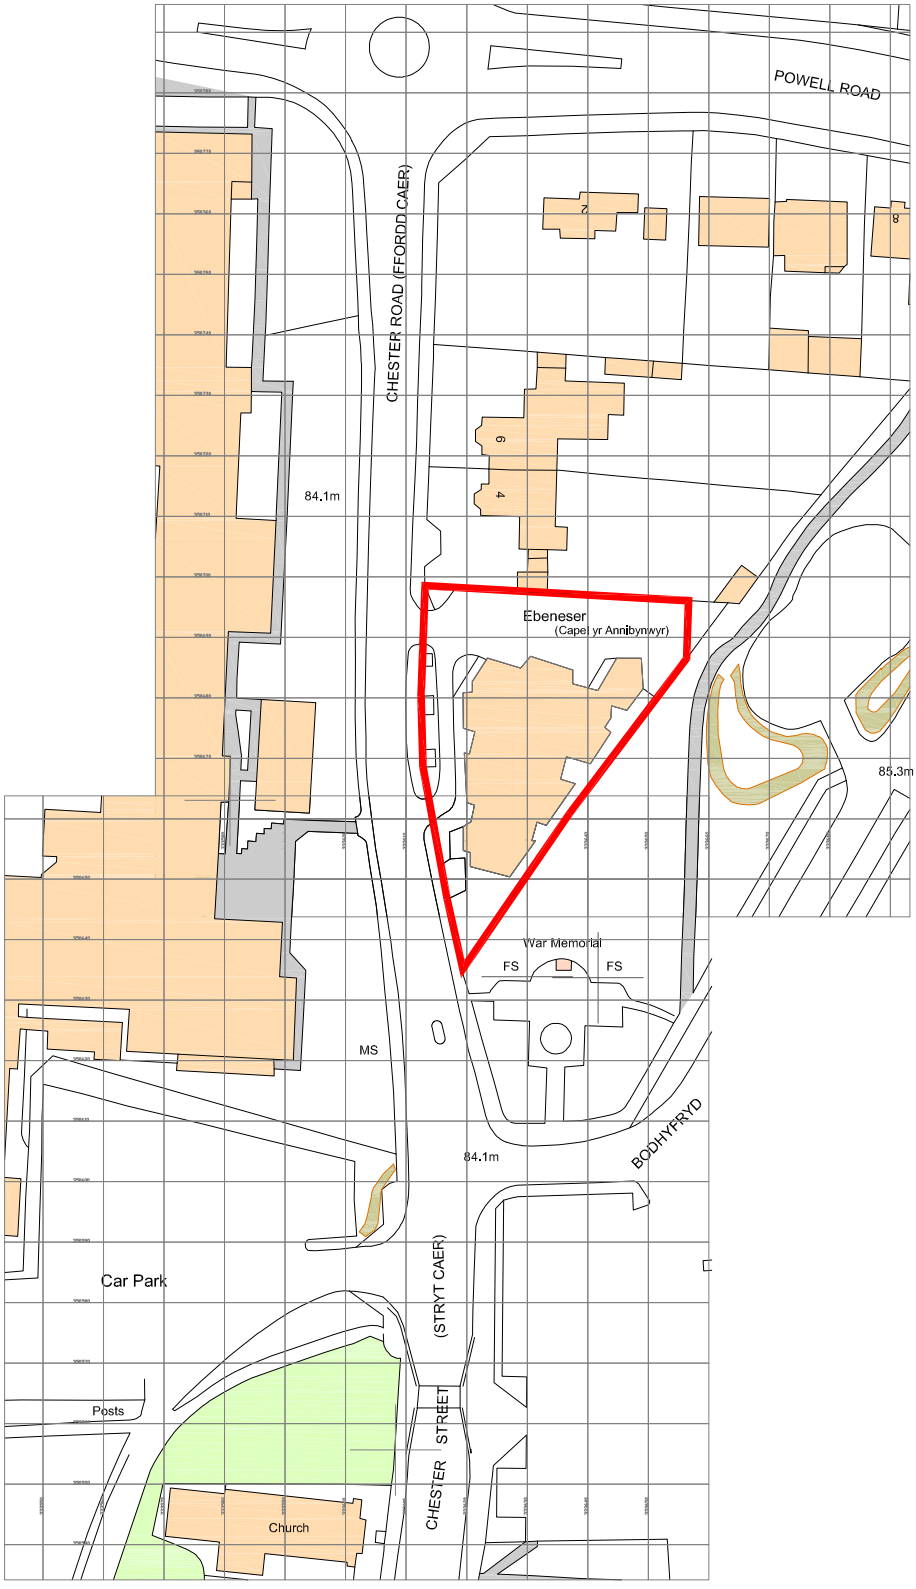

Ordnance Survey, (c) Crown Copyright 2016. All rights reserved. Licence number 100022432

Barron Design Limited
11 Vicarage Court
Holt
Wrexham
LL13 9AL
01829 271946

www.barrondesign.co.uk