

© Copyright Barron Design Ltd.

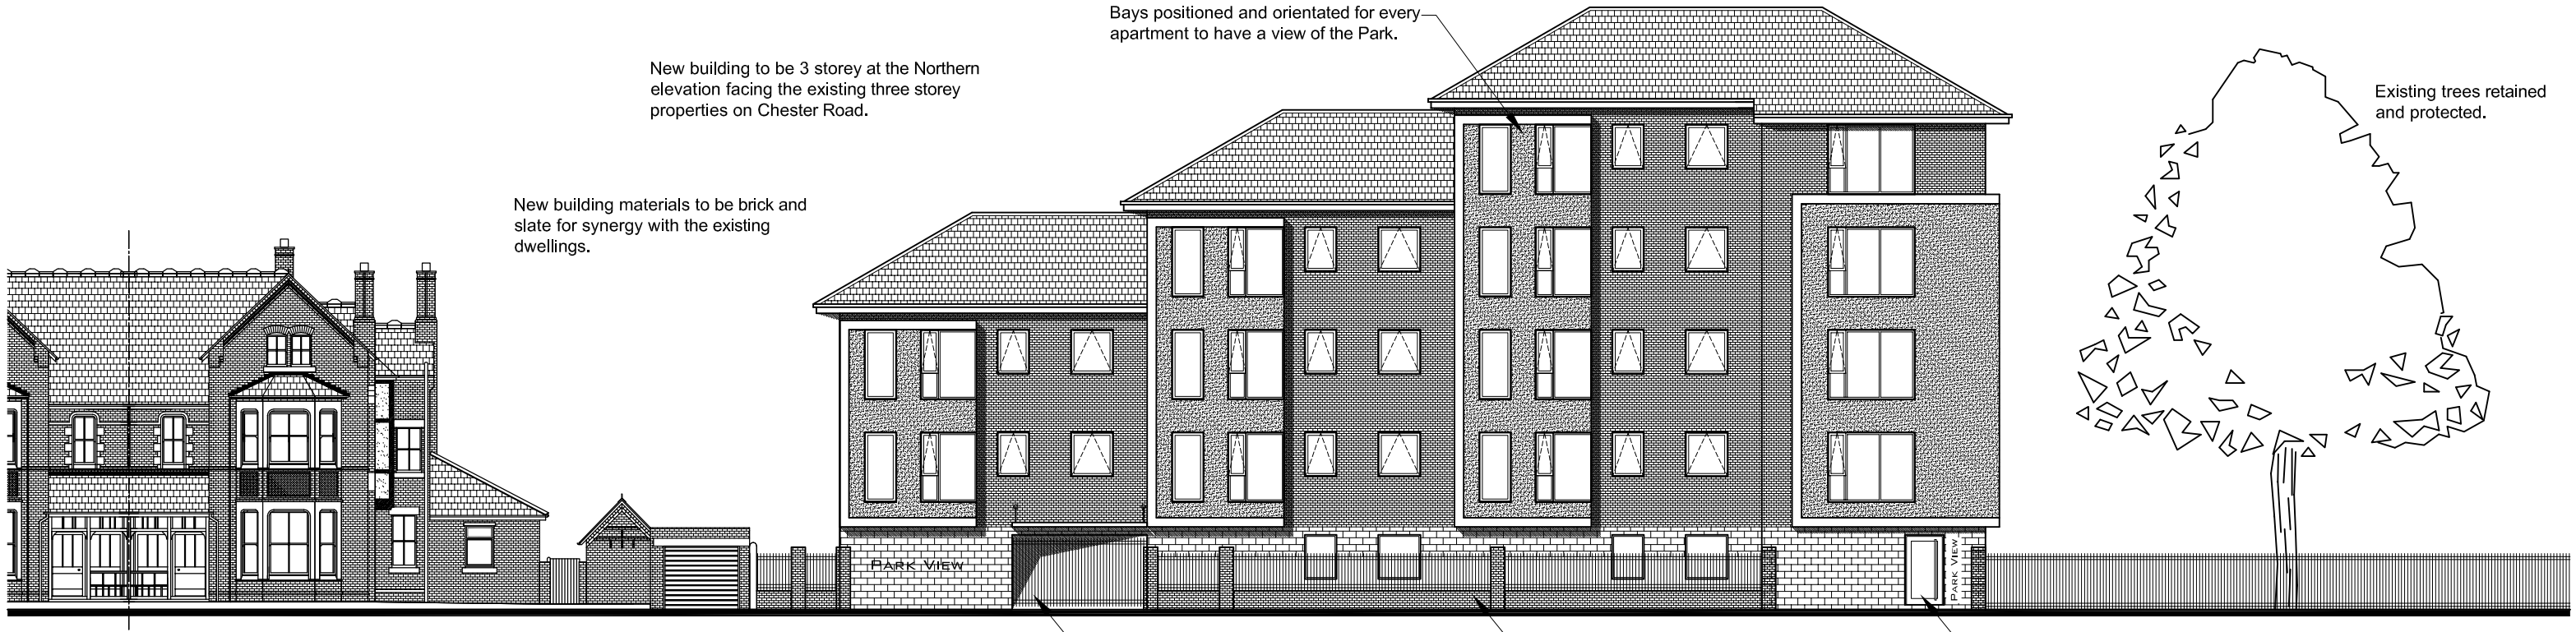

Gable ends facing the adjacent property positioned for minimal visual impact.

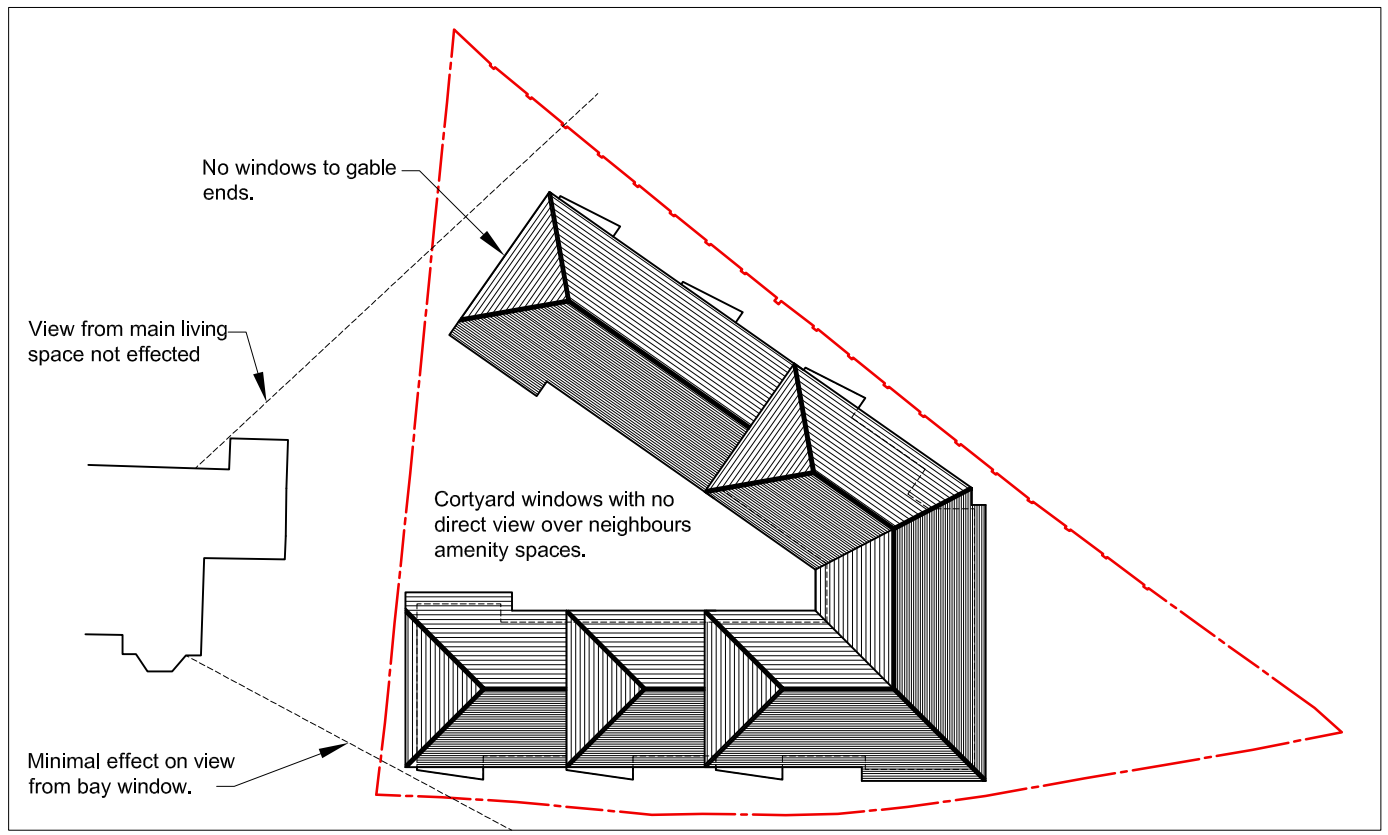

Rev. P2: Design developed to account for root protection zones. 17.03.16
Rev. P1: First issue. 11.02.16

Barron Design Limited
11 Vicarage Court
Holt
Wrexham
LL13 9AL

01829 271946
enquiries@barrondesign.co.uk

Project: New Apartments, 2 Chester Road, Wrexham					
Client: DMR					
Drawing Title: Street Scene and Context					
Drawn: CB	Date: 11.02.16	Scale: 1:200 at A3	Job No: P562	Drawing No: 301	Revision: P2