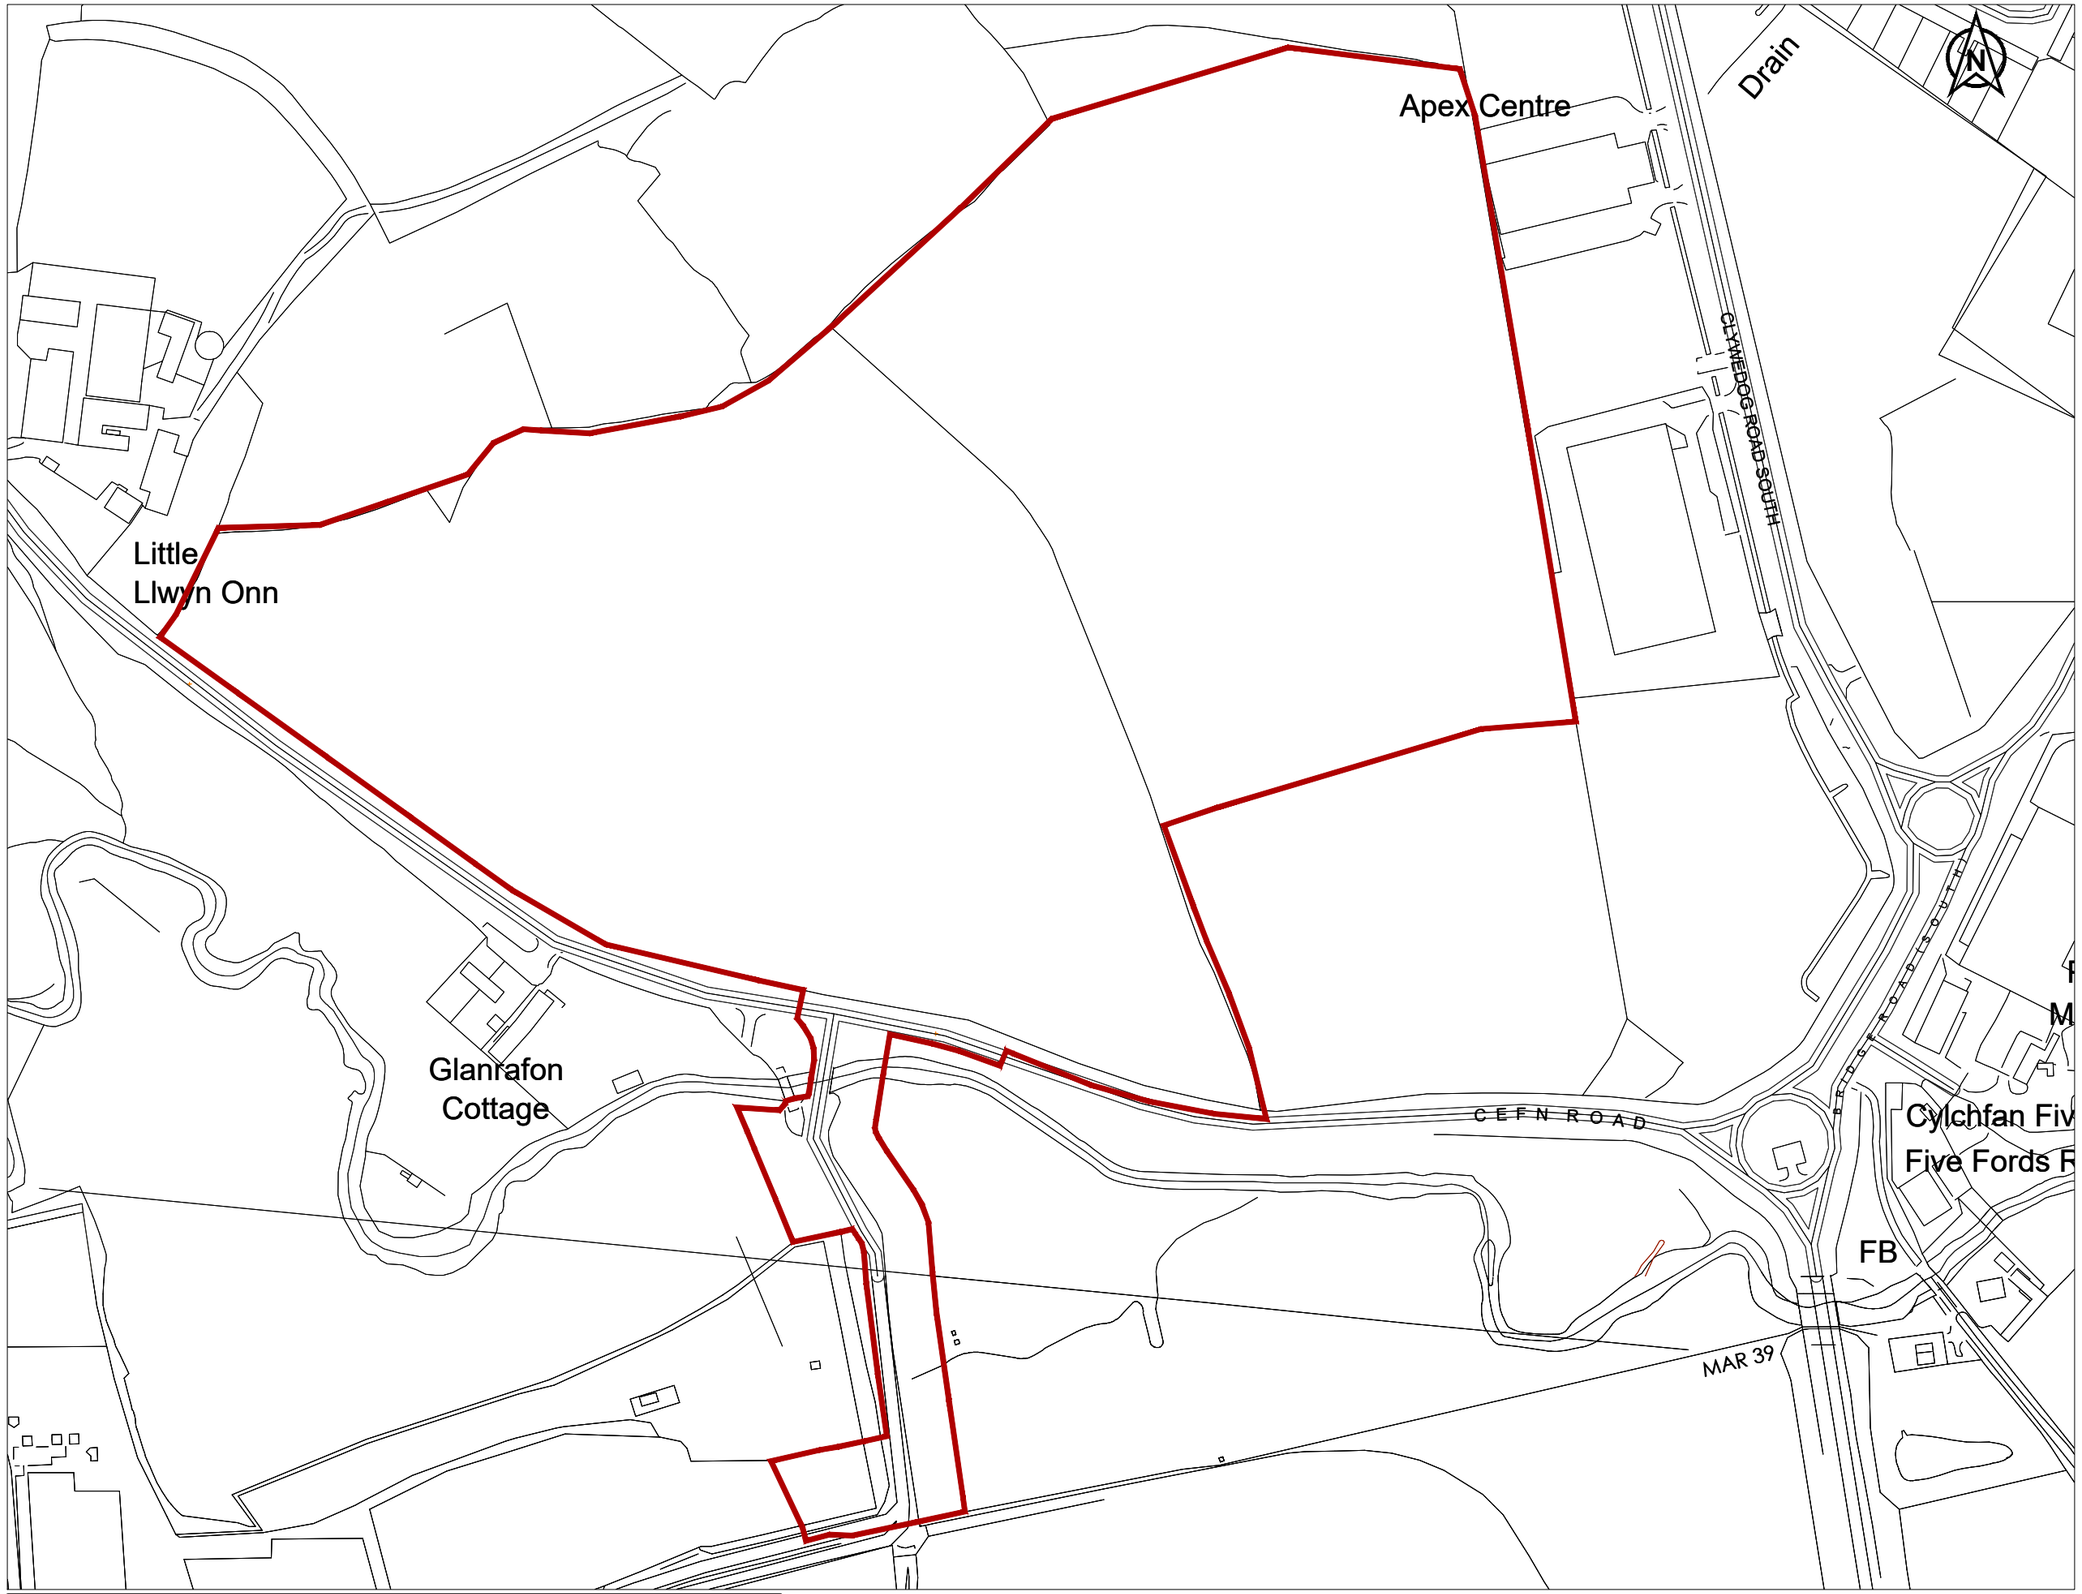


Key:

Application Area

0 m | 50.0 m | 100.0 m | 150.0 m | 200.0 m | 250.0 m

Scale Bar
1: 2500

Reproduced by permission of OrdnanceSurvey on behalf of HMSO. © Crown Copyright.
All rights reserved. Licence No. 100045777. ALL LEVELS ABOVE ORDNANCE DATUM

rev:	date:	details:

corylus Planning & Environmental Ltd.
The Old Dairy
Yanworth
Cheltenham
Gloucestershire
GL54 3LQ
tel: 01285 721072

client:

Novus RS

project:

Cefn Farm

title:

Redline boundary plan

scale:	date:	drawn by :	checked by:	size:
1:2500	28/10/21	SJ	JLB	A3

Project ref :	dwg no:	rev:
CE/321	CE/321/13	