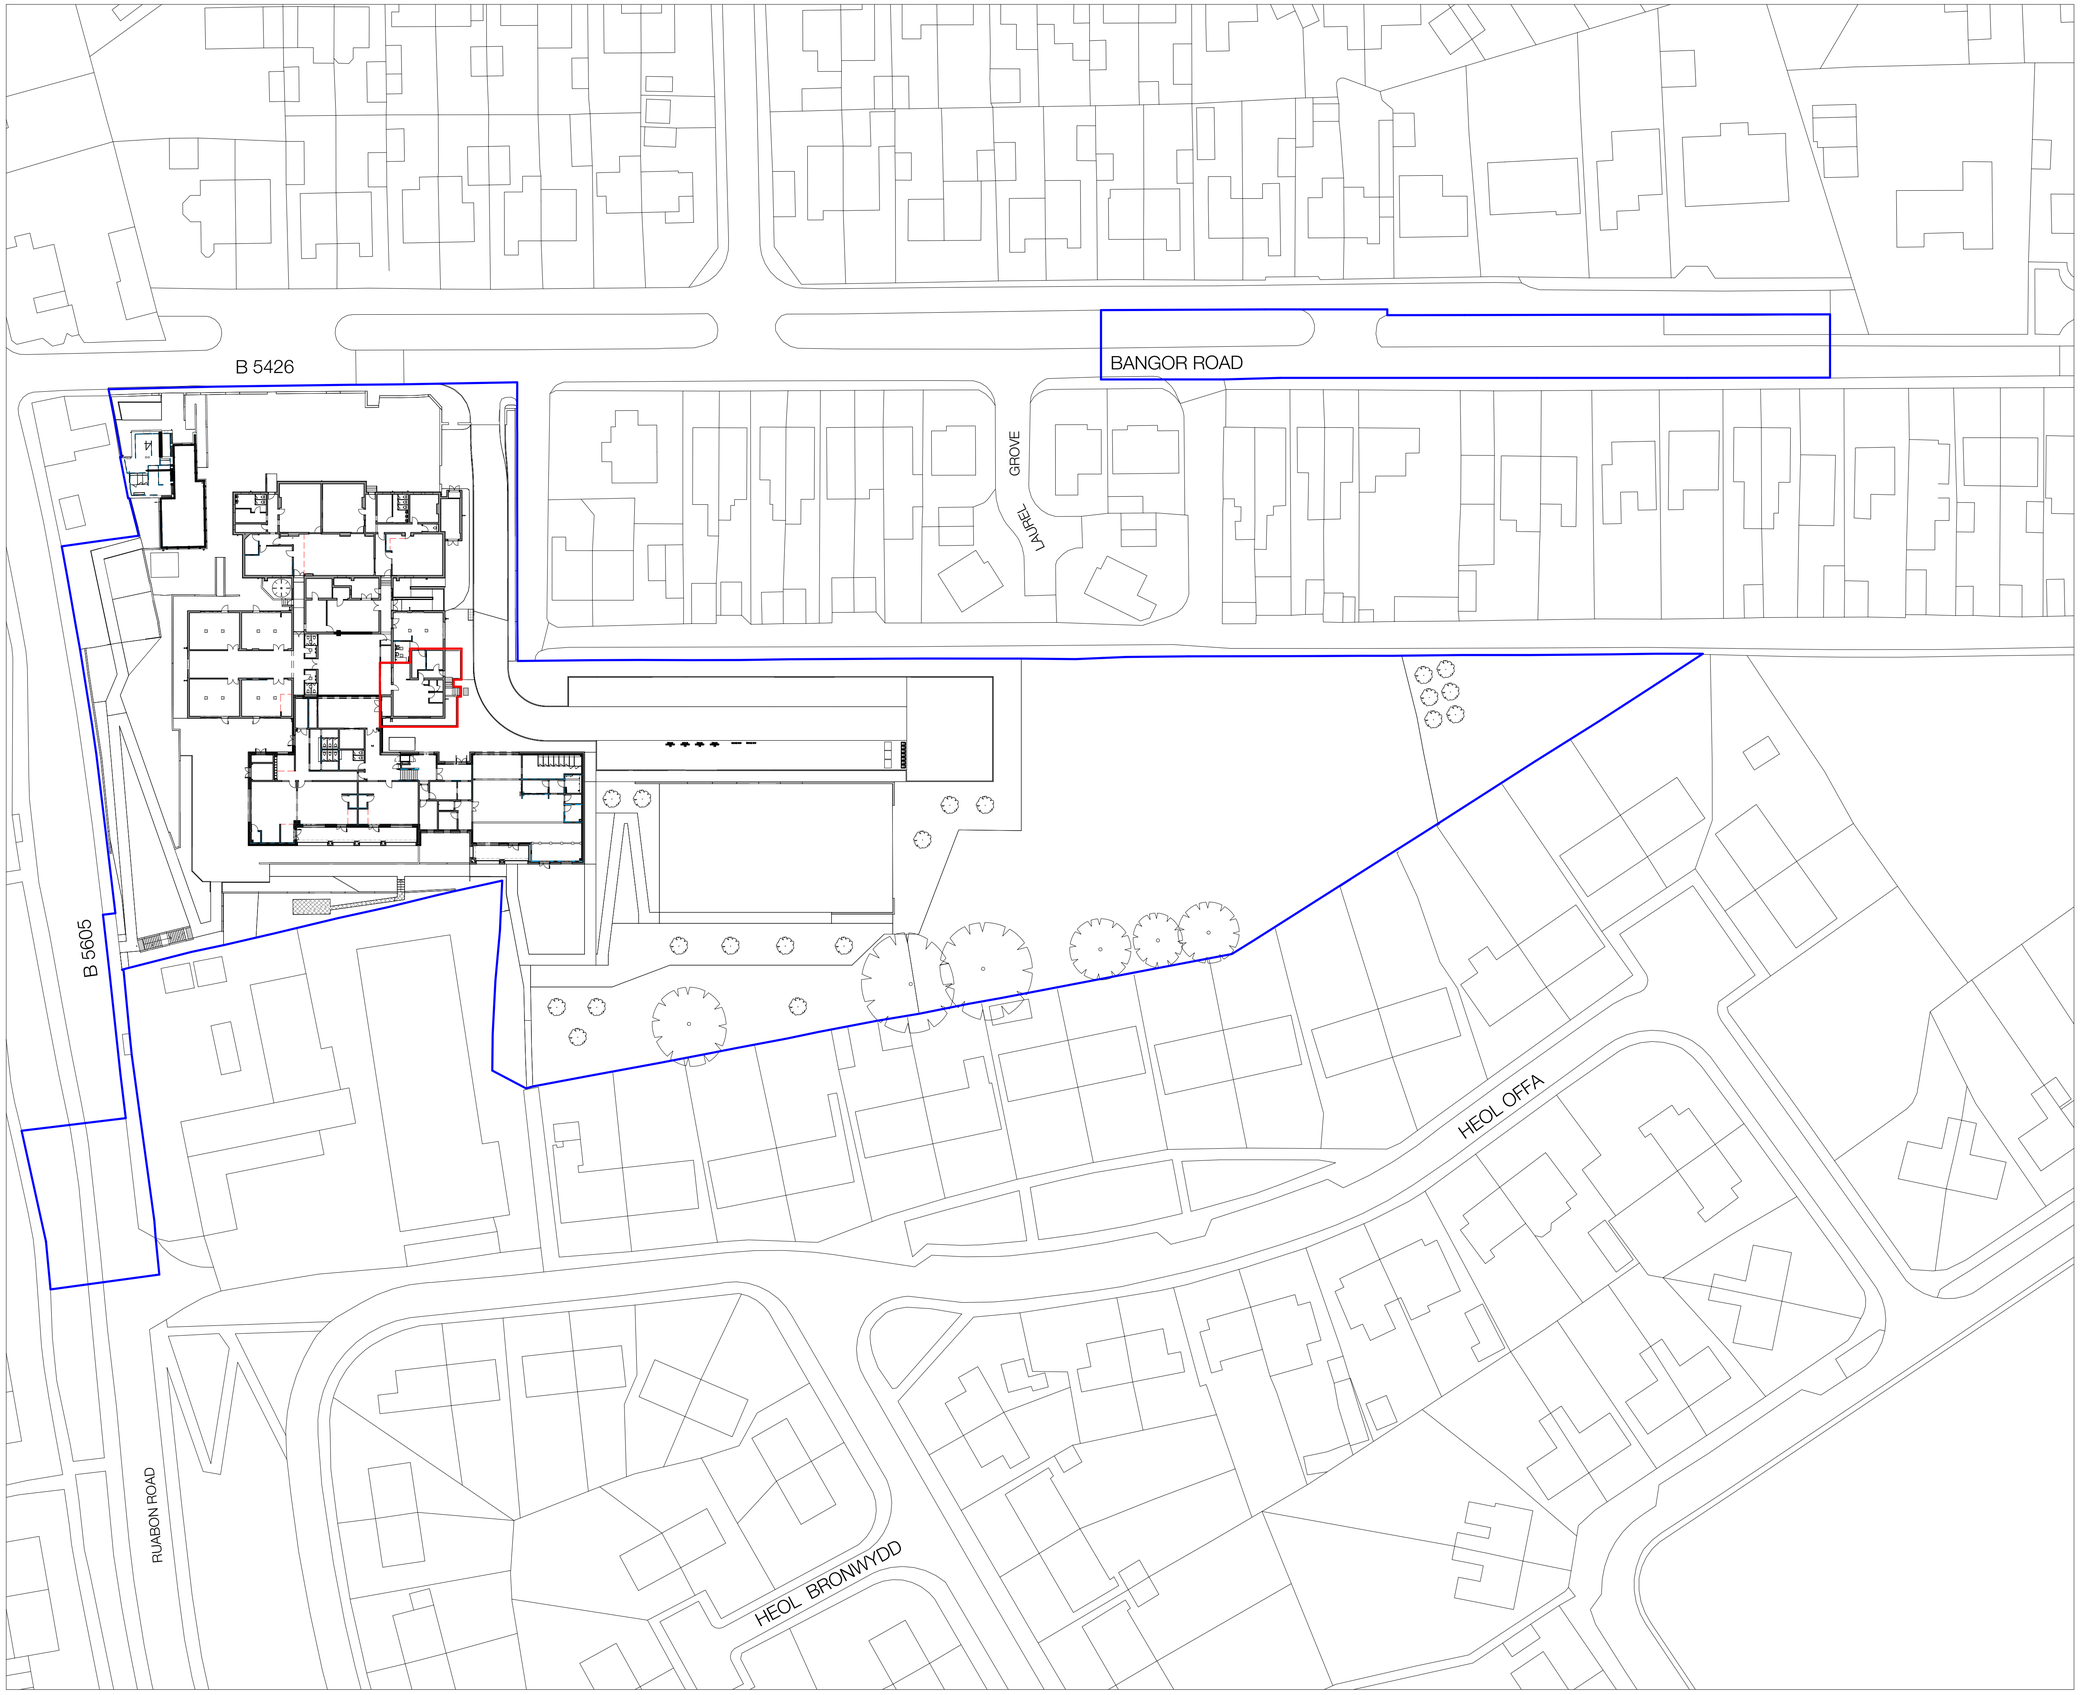


YSGOL YR HAFOD

Bangor road, Johnstown, Wrexham LL14 2SW

Stiwdio Owens Limited
21 Hill Street
Haverfordwest
Pembrokeshire
SA61 1QQ
hello@stiwdioowens.co.uk
+44 (0)1824 544000 (North Wales)
+44 (0)1437 224008 (Pembrokeshire)

DRAWING NOTES

1. Drawing copyright of Stiwdio Owens Limited.
2. All information to be read in conjunction with relevant landscape drawings and specification.
3. Only figured dimensions are to be used.
4. All dimensions in millimetres unless otherwise noted.
5. The Landscape Architect is to be notified of any discrepancies before proceeding.
6. No liability accepted for amendments by others.
7. Utilities - A safe system of work to HSE HSG47 'Avoiding danger from underground services to be followed by contractor to plan, detect, identify, mark services and employ safe excavation/ safe digging practices prior to works commencing.
8. Proposed planting locations to be reviewed following detail design of infrastructure requirements including easements for underground or above ground services, overhead power lines, highway safety and visibility splays and other infrastructure provisions, such as substations, refuse stores, lighting, signage and CCTV requirements.
9. Signage – to be provided by others as specified in the Health and Safety (Safety Signs and Signals) Regulations 1996.
10. All parapets, barriers, balustrades and other elements of structure intended to retain, stop or guide people to specialist detail design and to meet the appropriate loading requirements of BS EN 1991-1-1, PD 6688-1-1 and BS 6180.
11. Drawing for the purpose of construction.

KEY

Red line boundary

Blue line boundary

N

C03	060123	UPDATED RED LINE BOUNDARY	GLO
C02	050722	ADDITIONAL STAFF ROOM DOOR	GLO
C01	080422	CONSTRUCTION ISSUE	GLO
P09	150222	UPDATED RED LINE BOUNDARY	GLO
P08	030222	SCHOOL HOUSE GARDEN DEISGN	GLO
P07	300122	AMENDED SCHOOL HOUSE AND STEPS	GLO
P06	240122	FRUIT TREE RELOCATION	GLO
P05	170122	NON MATERIAL AMENDMENT APPLICATION	GLO
P04	191221	TENDER ISSUE	GLO
P03	041021	AMENDED BIN STORE LOCATION	GLO
P02	260821	PLANNING ISSUE	GLO
P01	250821	AMENDED RED LINE FOR HIGHWAYS	GLO
REV. NO.	DDMMYY	DESCRIPTION OF REVISION	INITIALS

Stiwdio Owens Landscape Architecture

STATUS

P ISSUED FOR PLANNING APPROVAL

TITLE

LOCATION PLAN

DRG. NO	REVISION
HAF-STO-00-00-DR-L-0003	C03

SCALE	DRAWN	APPROVED	DATE
1:500@A1	GLO	GLO	230821