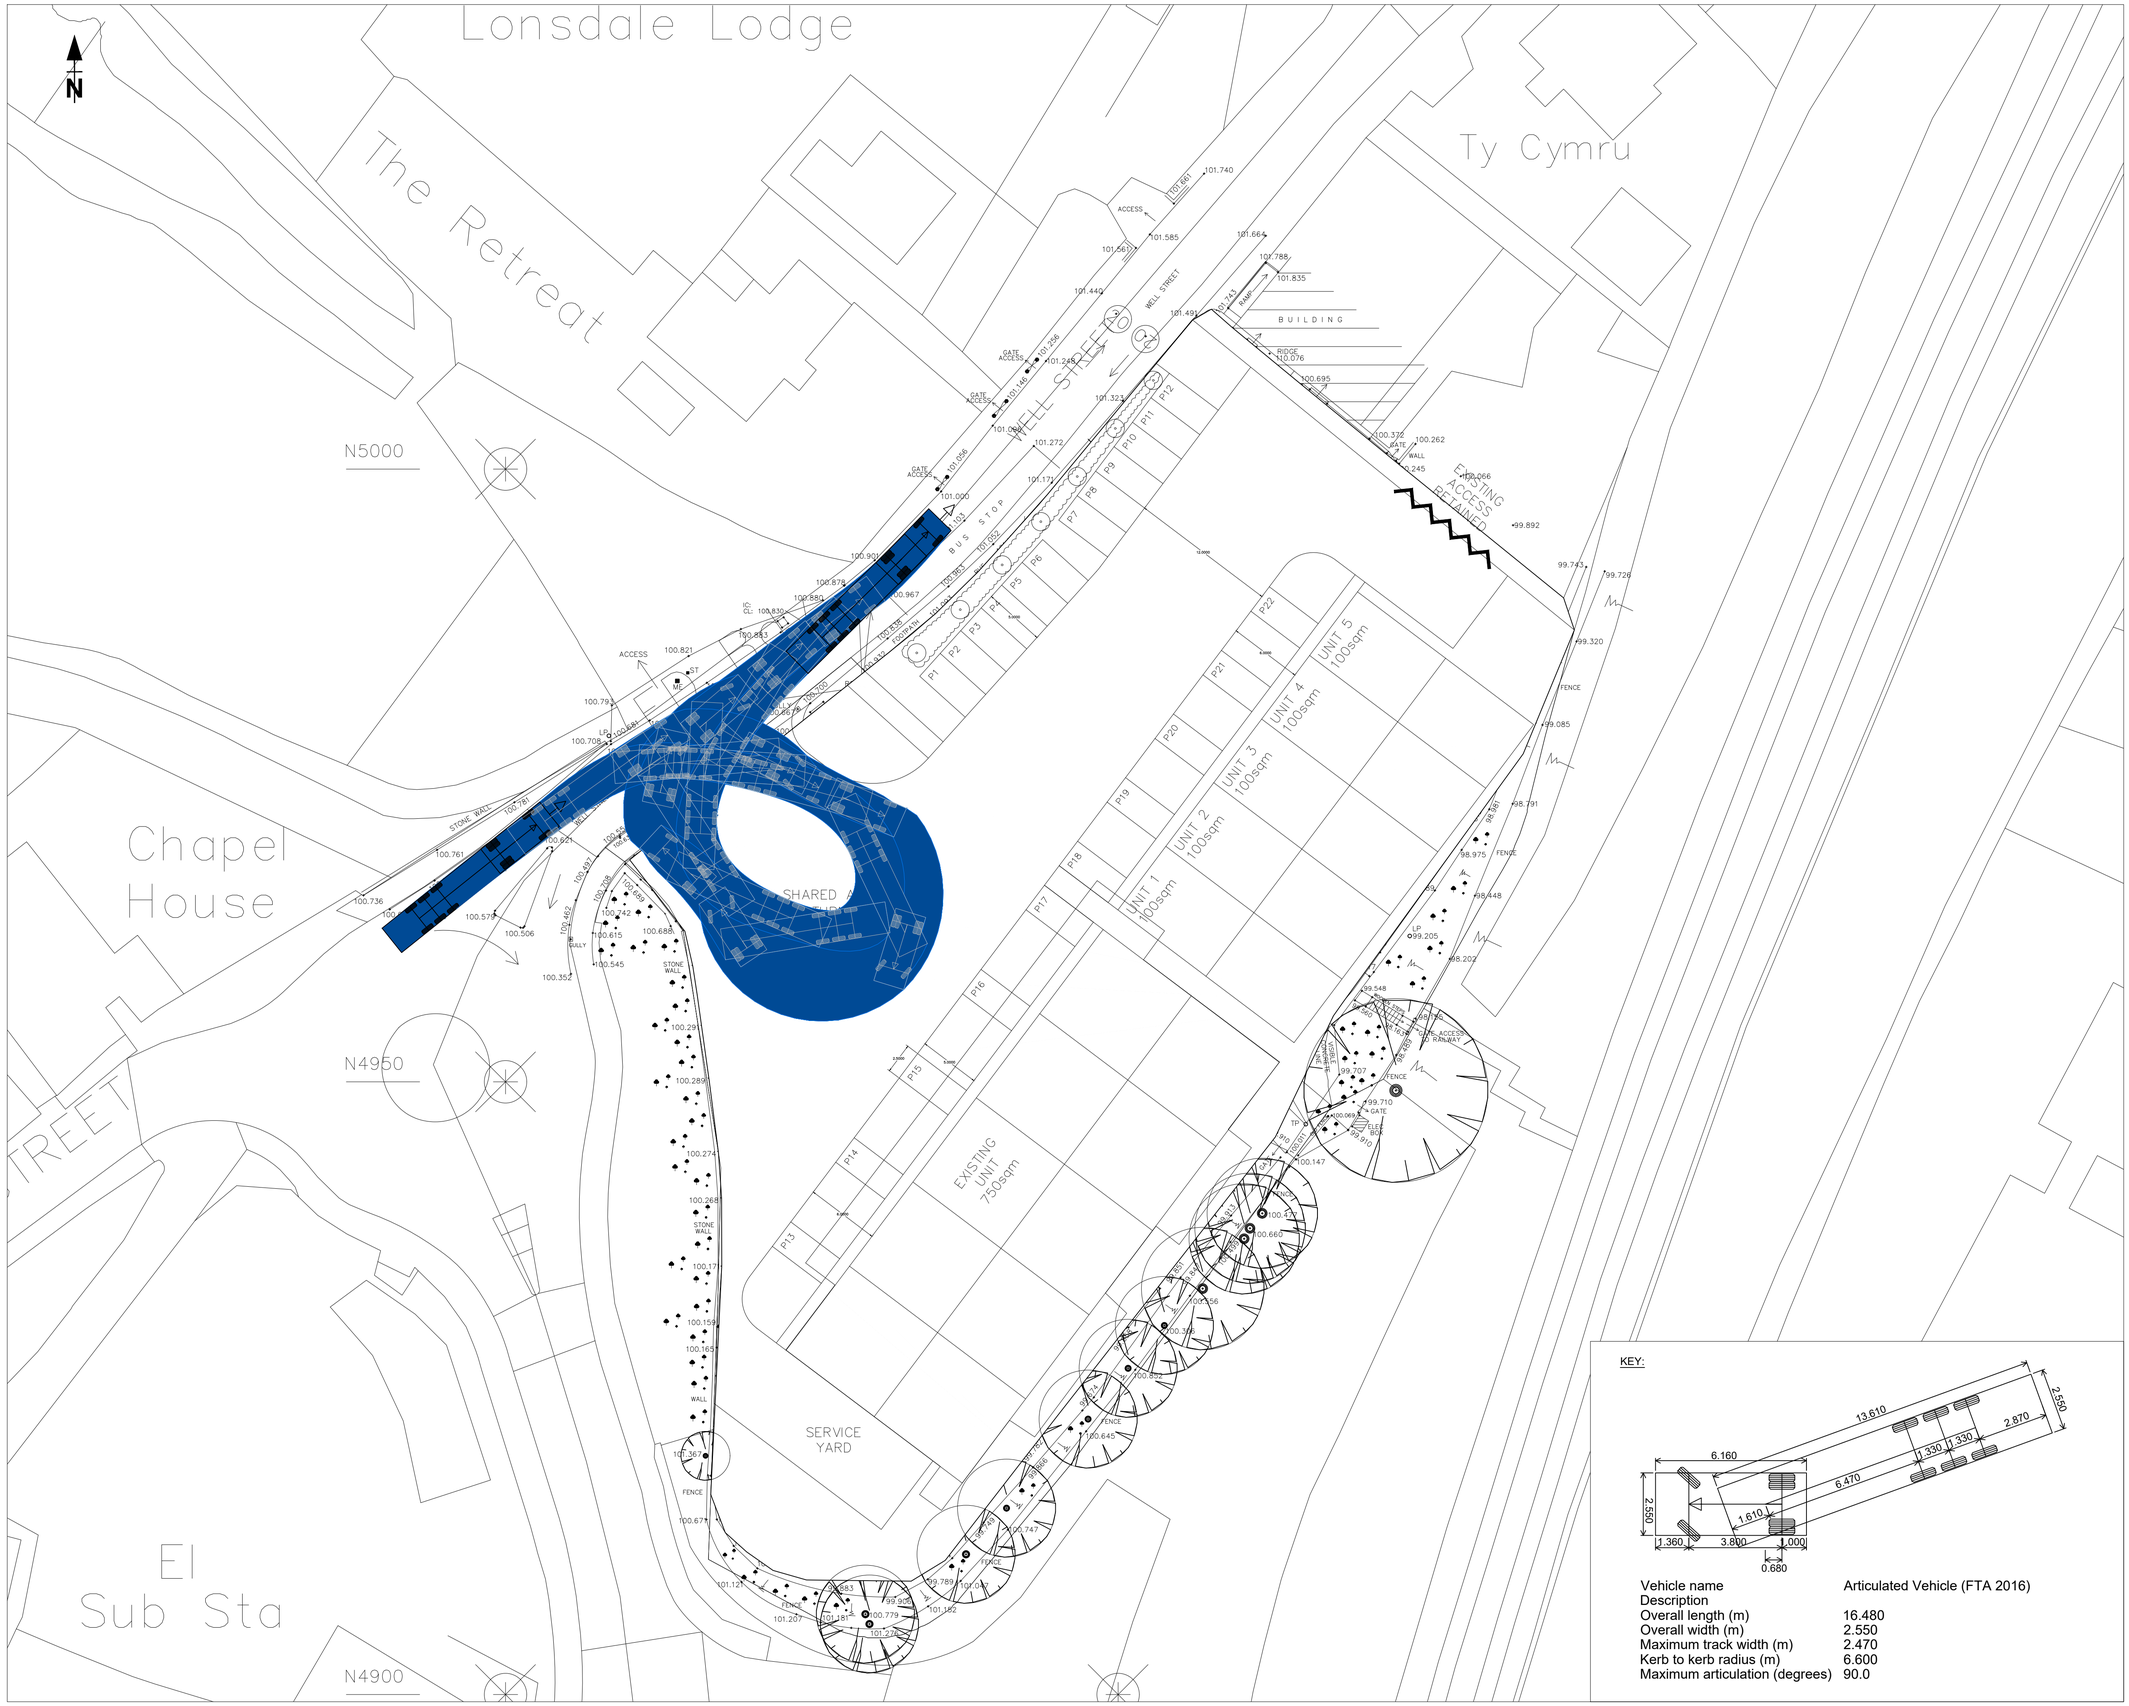


©CROWN COPYRIGHT AND DATABASE RIGHTS 2024 ORDNANCE SURVEY 0100031673

THIS DOCUMENT HAS BEEN PREPARED IN ACCORDANCE WITH THE SCOPE OF INSPIRE DESIGN & DEVELOPMENT LTD'S APPOINTMENT WITH ITS CLIENT AND IS SUBJECT TO THE TERMS OF THAT APPOINTMENT, INSPIRE DESIGN & DEVELOPMENT LTD ACCEPTS NO LIABILITY FOR ANY USE OF THIS DOCUMENT OTHER THAN BY ITS CLIENT AND ONLY FOR THE PURPOSES FOR WHICH IT WAS PREPARED AND PROVIDED, © INSPIRE DESIGN & DEVELOPMENT LTD 2024

NOTES:

1. DO NOT SCALE FROM THIS DRAWING.
2. ALL MEASUREMENTS ARE IN METERS UNLESS OTHERWISE STATED.
3. DRAWING NOT ISSUED FOR CONSTRUCTION.

REV	DATE	NAME	CHECK	NOTE

DRAWING STATUS:

FOR APPROVAL

CLIENT

AUBOURN ARCHITECTURE

PROJECT

WELL STREET, CEFN MAWR

DRAWING TITLE

ACCESS ARRANGEMENTS

DRAWN	CHECKED	APPROVED
LDB	CGR	CGR

DATE	SCALE @ A1
28 October 2024	1:250

DRAWING No.	REVISION No.
AA-1795-01-HW-001	