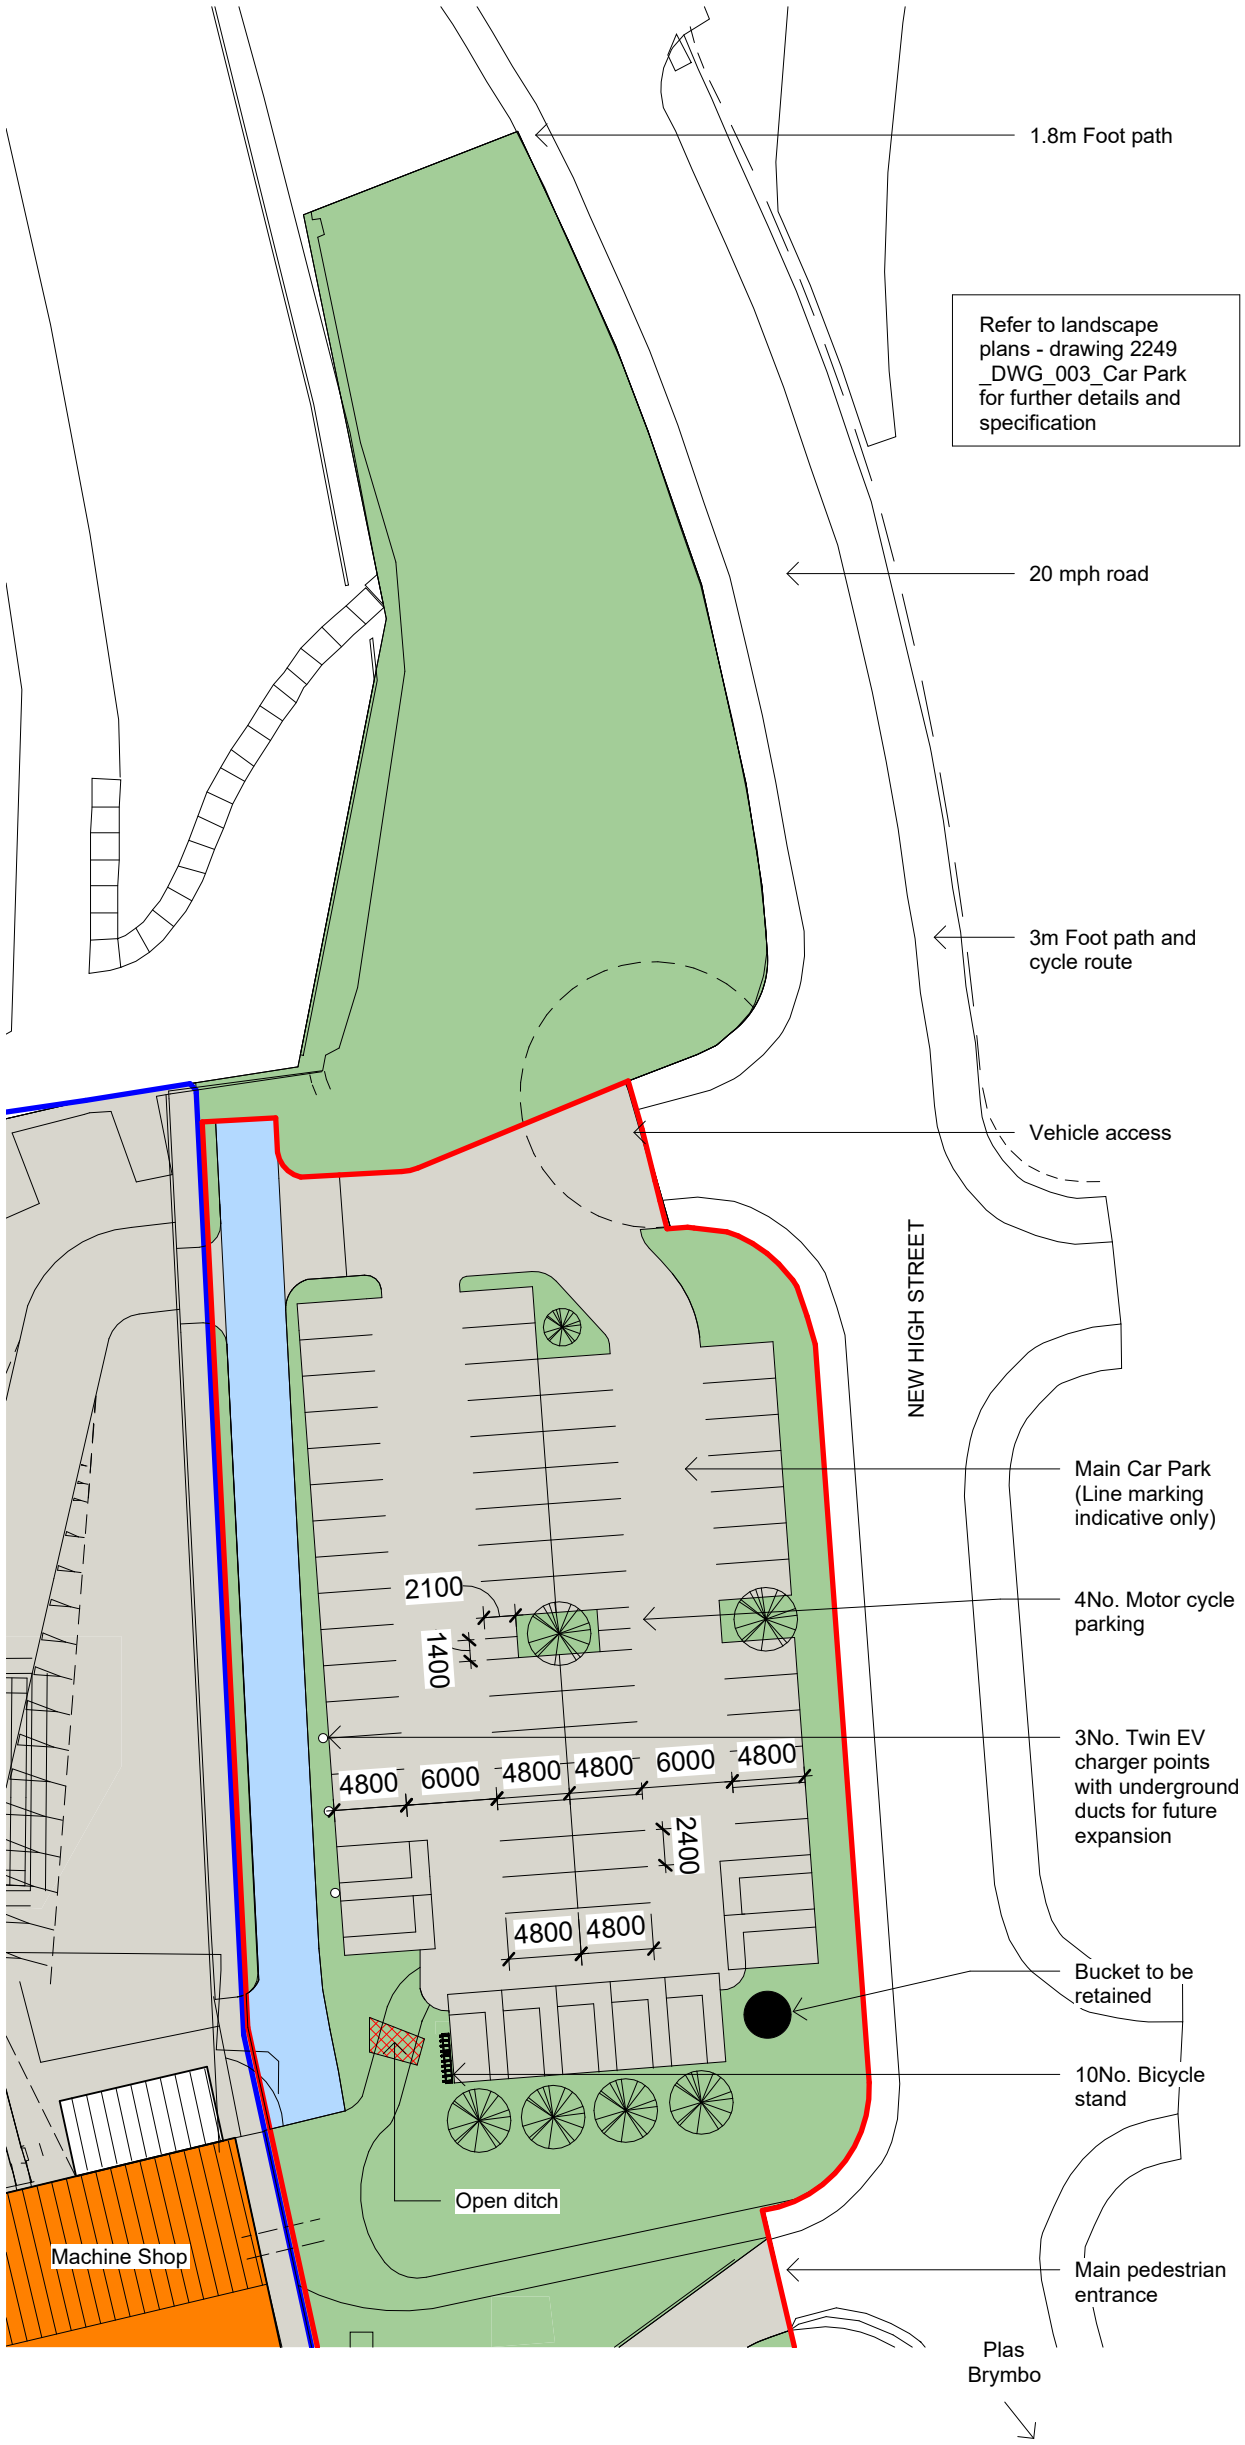


General Notes

1. Contractor to verify all dimensions and check level datums on site
2. All of the designs are the sole property of TACP Architects Ltd and may not be used without their written agreement
3. All prints, specifications and their copyright are the property of TACP Architects Ltd
4. Do not scale off drawings
5. All dimensions shall be checked on site before commencement of shop drawings, manufacture and all discrepancies must be reported to TACP Architects Ltd

Revisions

Rev	Date	Description	By	Check
P1	10/01/24	Planning Issue	LJ	JB
P2	16/05/24	Updated plan	LJ	JB
P3	20/05/24	Annotation added	LJ	JB
P4	23/05/24	Dimension amendment	LJ	JB
P5	06/06/24	Plan updated - 2no spaces omitted and trees added	LJ	JB
P6	13/06/24	Ditch added	LJ	JB
P7	14/06/24	Dimensions added	LJ	JB
P8	17/06/24	Updated boundary line	LJ	JB

Client
Brymbo Heritage Trust

Project Title
Stori Brymbo

Sheet Name
Proposed Car Park

Purpose of Issue
Planning

Status

Scale	Date	Drawn By	Checked By	Office
1 : 500@A3	05/01/24	LJ	JB	Wrexham

Job Number	Project•Originator•Zone•Level•Type•Role•Number	Revision
17003	BMS- TACP- S- XX- DR- A- 710	P8

TACP Architects Ltd
Pembroke House
Ellice Way, Wrexham Technology Park,
Wrexham, LL13 7YT
01978 291161

admin@tacparchitects.co.uk
www.tacparchitects.co.uk