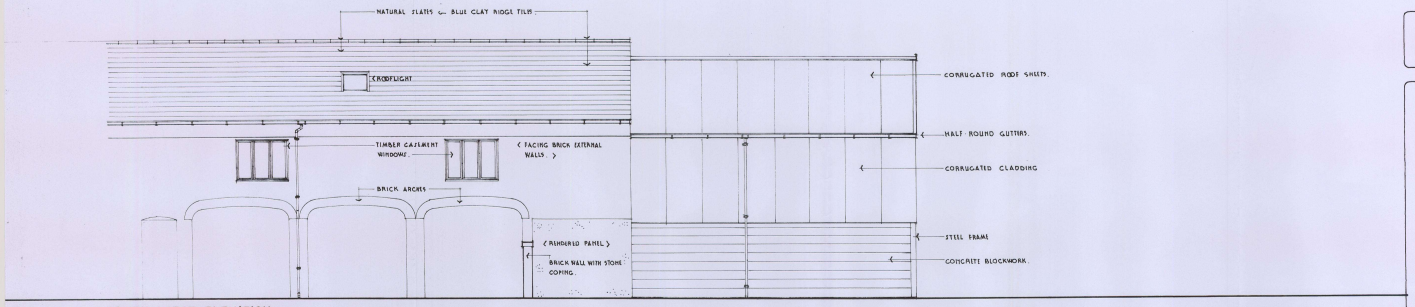

SOUTH-WEST ELEVATION

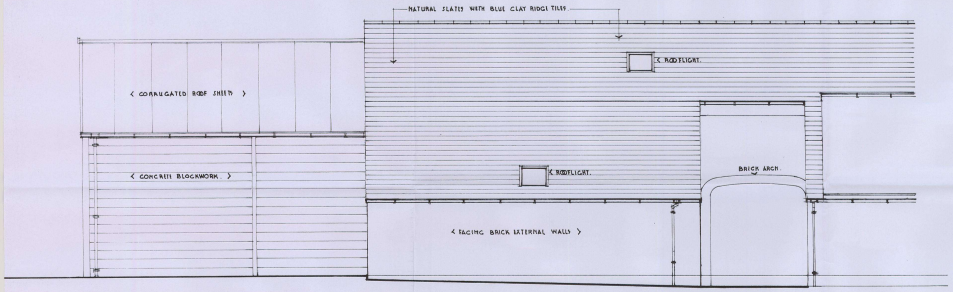

NORTH-EAST ELEVATION

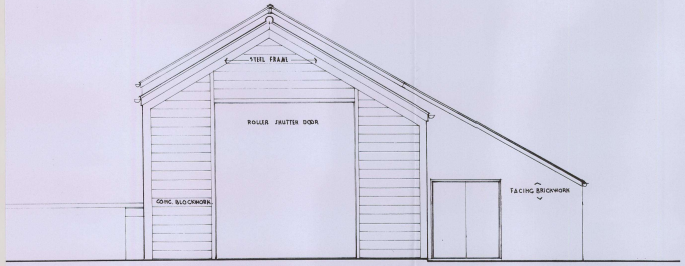

SOUTH-EAST ELEVATION

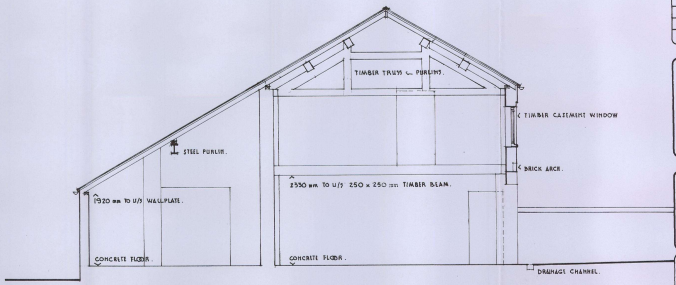

CROSS-SECTION

Dimensions should not be scaled from this drawing. All dimensions must be checked on site before work starts.

Notes

Ref.	Date	Name	Notes

Revisions

Tecwyn Williams, B.A., B.Arch., R.I.B.A.
Chartered Architect

The Old Bakehouse, High Street,
Farndon, Chester CH3 6PU
Telephone: 01829 271091
Email: tecwynwilliams@hotmail.com

Project
HUGMORE HOUSE
HUGMORE LANE LLAN-Y-PWLL
WREXHAM LL13 9YE

Drawing
ELEVATIONS AND CROSS-SECTION
AS EXISTING

Scale 1:50	*Date* 23 · 11 · 23
Project No. 23/05	*Drwg. No.* EX 02

S 000000 R