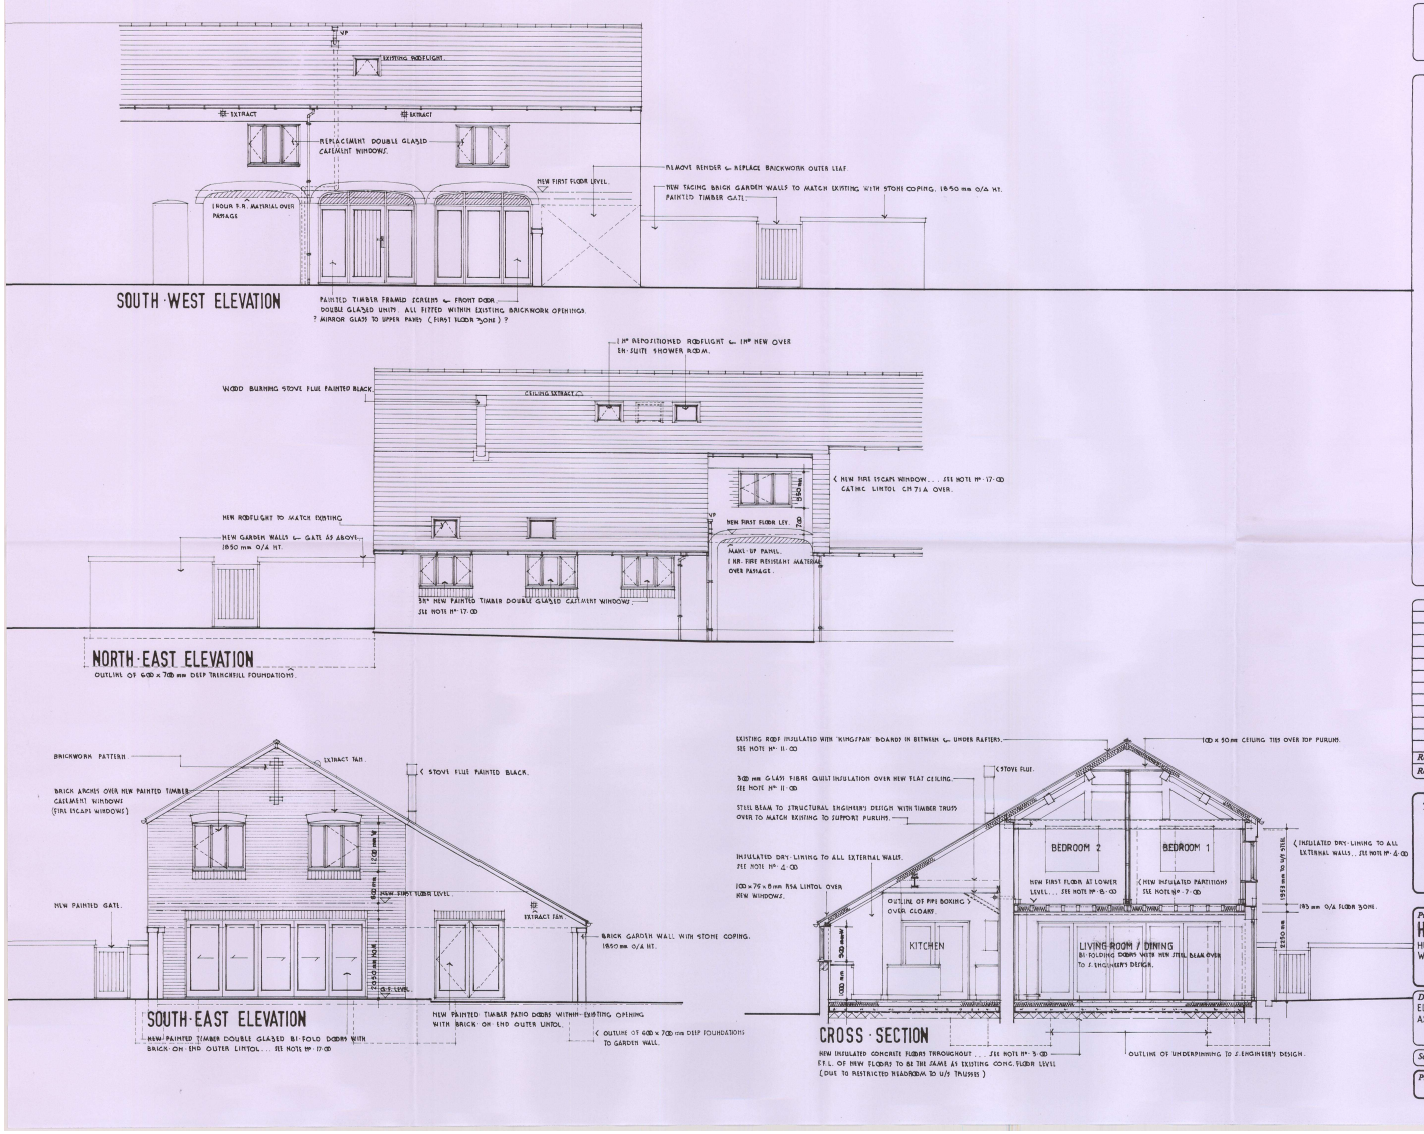

Dimensions should not be scaled from this drawing. All dimensions must be checked on site before work starts.

Notes

Ref.	Date	Name	Notes
Revisions			

Tecwyn Williams, B.A., B.Arch., R.I.B.A.
Chartered Architect

The Old Bakehouse, High Street,
Farndon, Chester CH3 6PU
Telephone: 01829 271091
Email: tecwynwilliams03@gmail.com

Project
HUGMORE HOUSE
HUGMORE LANE, LLAN-Y-PWLL.
WREXHAM LL13 9YE

Drawing
ELEVATIONS AND CROSS·SECTION AS PROPOSED

Scale 1:50	*Date* 23·11·23
Project No. 23/05	*Drwg. No.* WD 02

S 800000 R