

0 4m 8m 12m 16m 20m

1:200

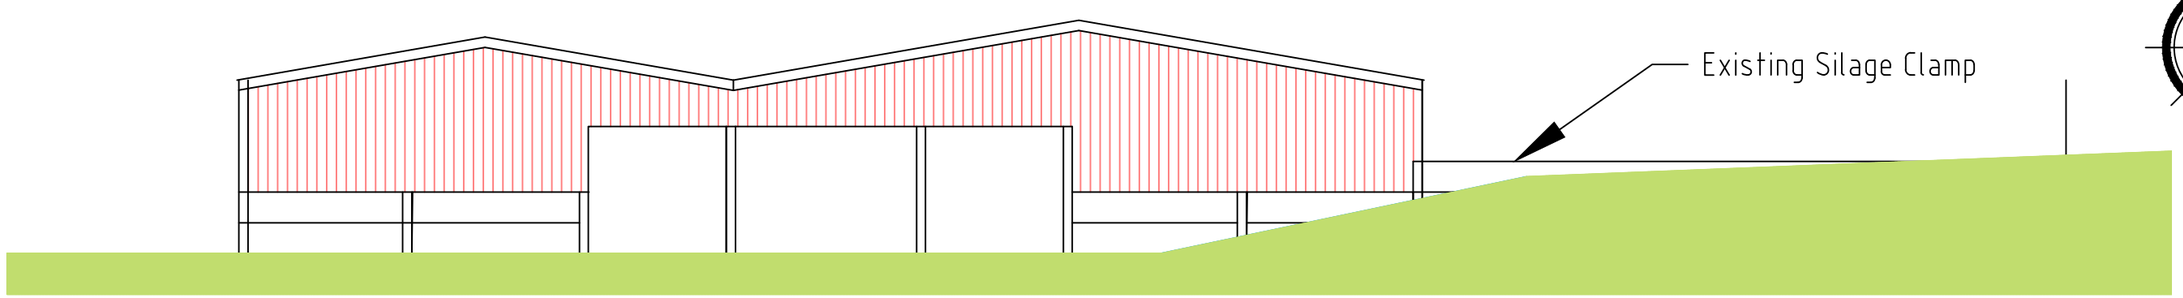

Access Elevation as existing

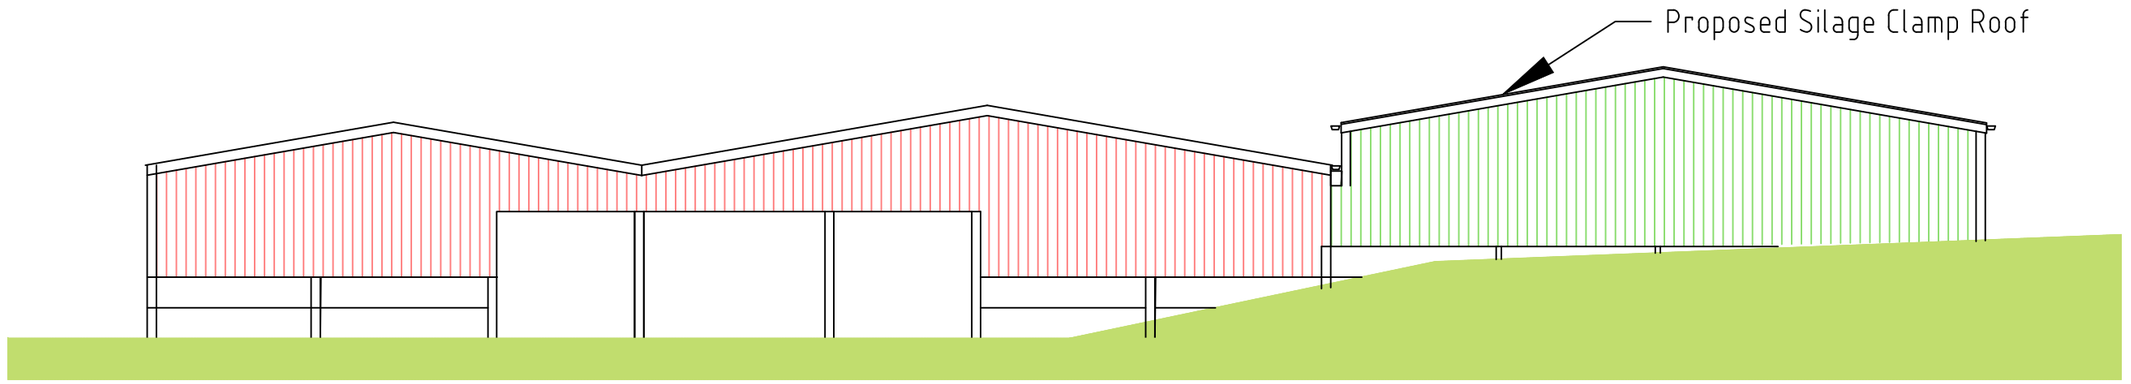

Access Elevation as proposed

PROJECT

Proposed Roof over Existing Silage Clamp @ Upper Park Eyton Farm, Park Eyton, Erbistock, Crabtree Green, Wrexham, Wales, LL13 0YF for E & W M Massey,

BRIAN LEWIS
ARCHITECTURAL SERVICES
10 PARC Y LLAN, LLANFAIR DC
RUTHIN DENBIGHSHIRE LL152YL
EMAIL. brian.lewis-architecture@hotmail.co.uk
TEL. 01824 704725
MOB. 07753568325

Chartered Institute of Architectural Technologists

DWG. TITLE:
ELEVATIONS AS PROPOSED AND EXISTING

DWG No:	REV:	SCALE:	DATE:
24 - 006	-	1 / 200 @ A3	11/24