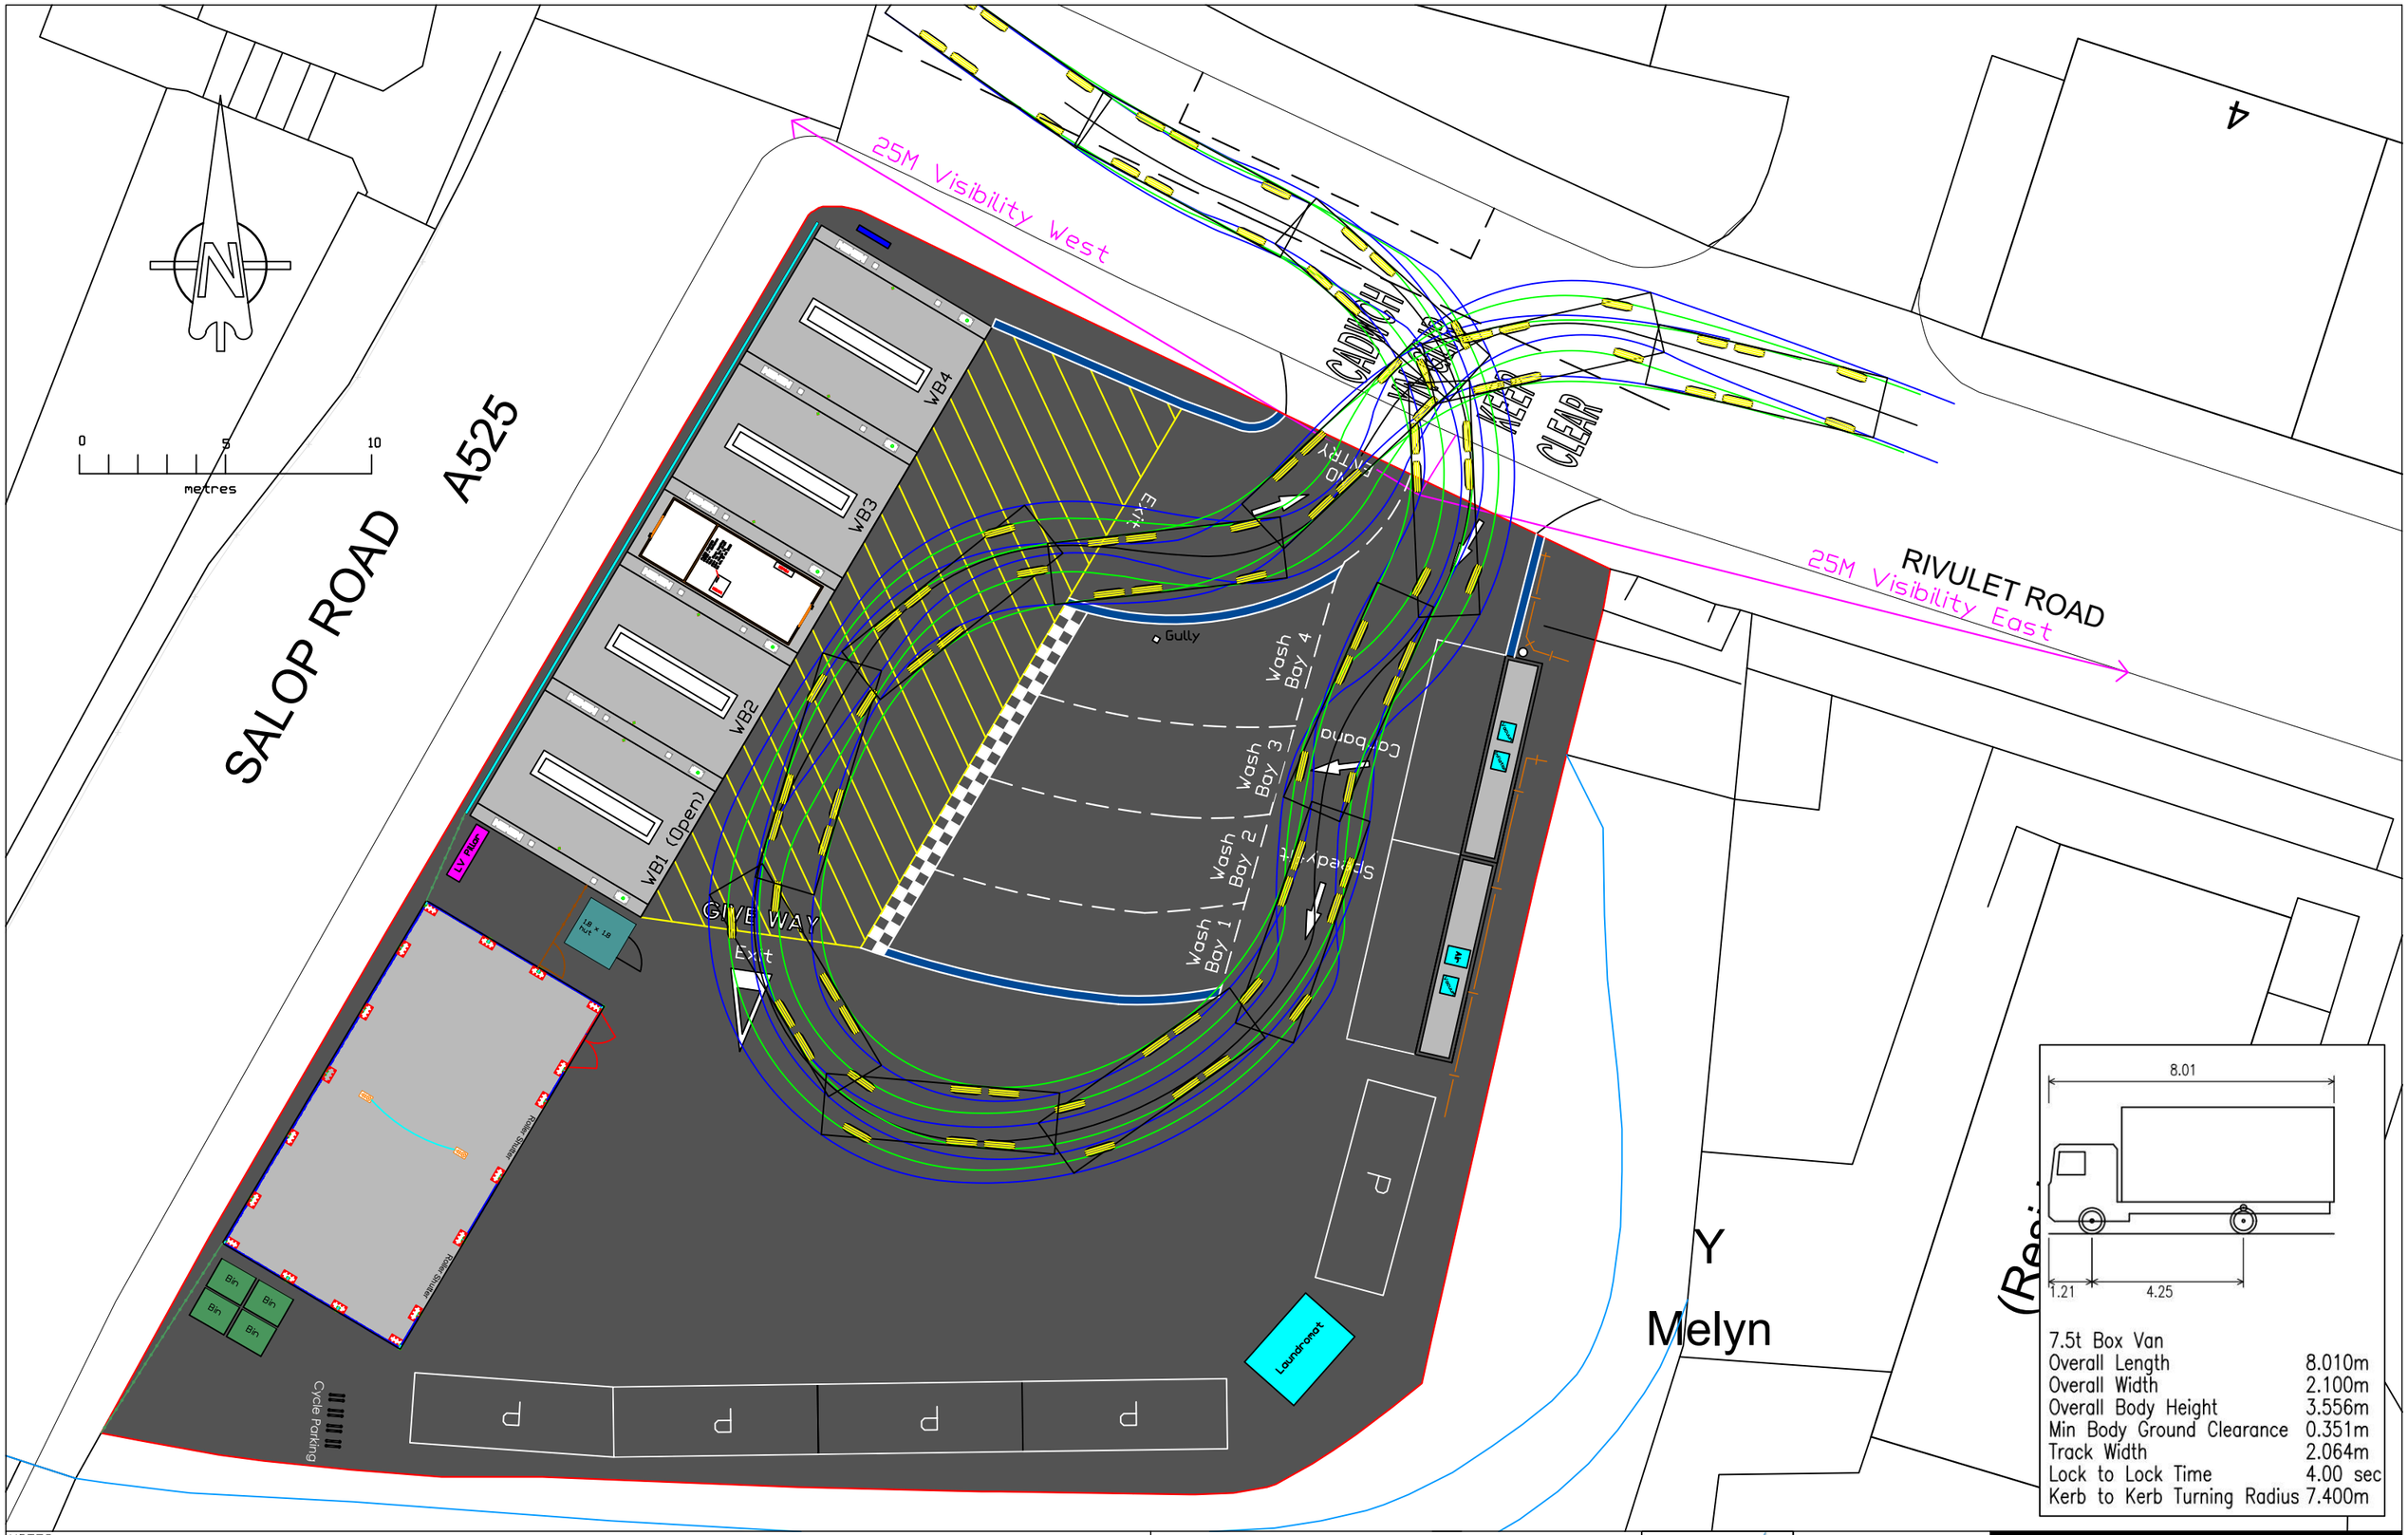


NOTES:

Route shows a 7.5t delivery van entering the site from the west and egressing east.

Client	Carbana
Job Title	Wrexham, Salop Road
Scale	1 in 200 A3
Date	26/11/2024
Drawing Title	Swept Path Analysis 2
Drg No.	SPA2
Rev	9

CARBANA
CLEAN CAR, CLEAN CONSCIENCE