
NOTES:

1. Area to be constructed to the satisfaction of the Local Planning Authority in consultation with the County Council as Highway Authority.
2. Visibility Splay areas to be free from all obstructions to visibility exceeding h above carriageway level.
3. Sufficient sustainable drainage will be required to prevent surface water entering the Highway.
4. Gate should be set back a minimum of 10m and open inwards.

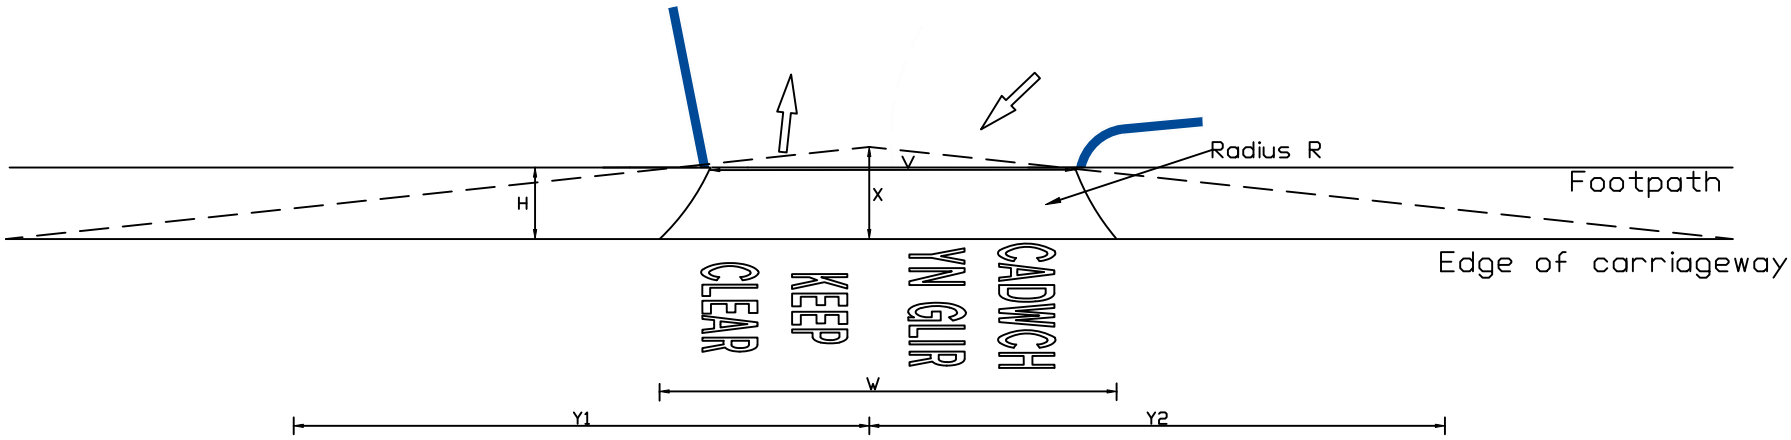

Dimension in Metres (min):		
Entrance position	H	1.9
Visibility Height	h	1.0
Visibility splay set back	X	2.4
Visibility Splay	Y1	25
Visibility Splay	Y2	25

Radius	R	6
Entrance Width	V	9.5
Access Width	W	11.9
Speed Limit		20mph



NOTES:
Visibility splay demonstrates visibility 2.4m from edge of the highway.

Client
Carbana

Job Title
Wrexham, Salop Road

CARBANA
CLEAN CAR, CLEAN CONSCIENCE

Scale
1 in 200 A3

Date 26/11/2024

Drawing Title
Visibility Splay

Drg No.
P2VS

Rev
3