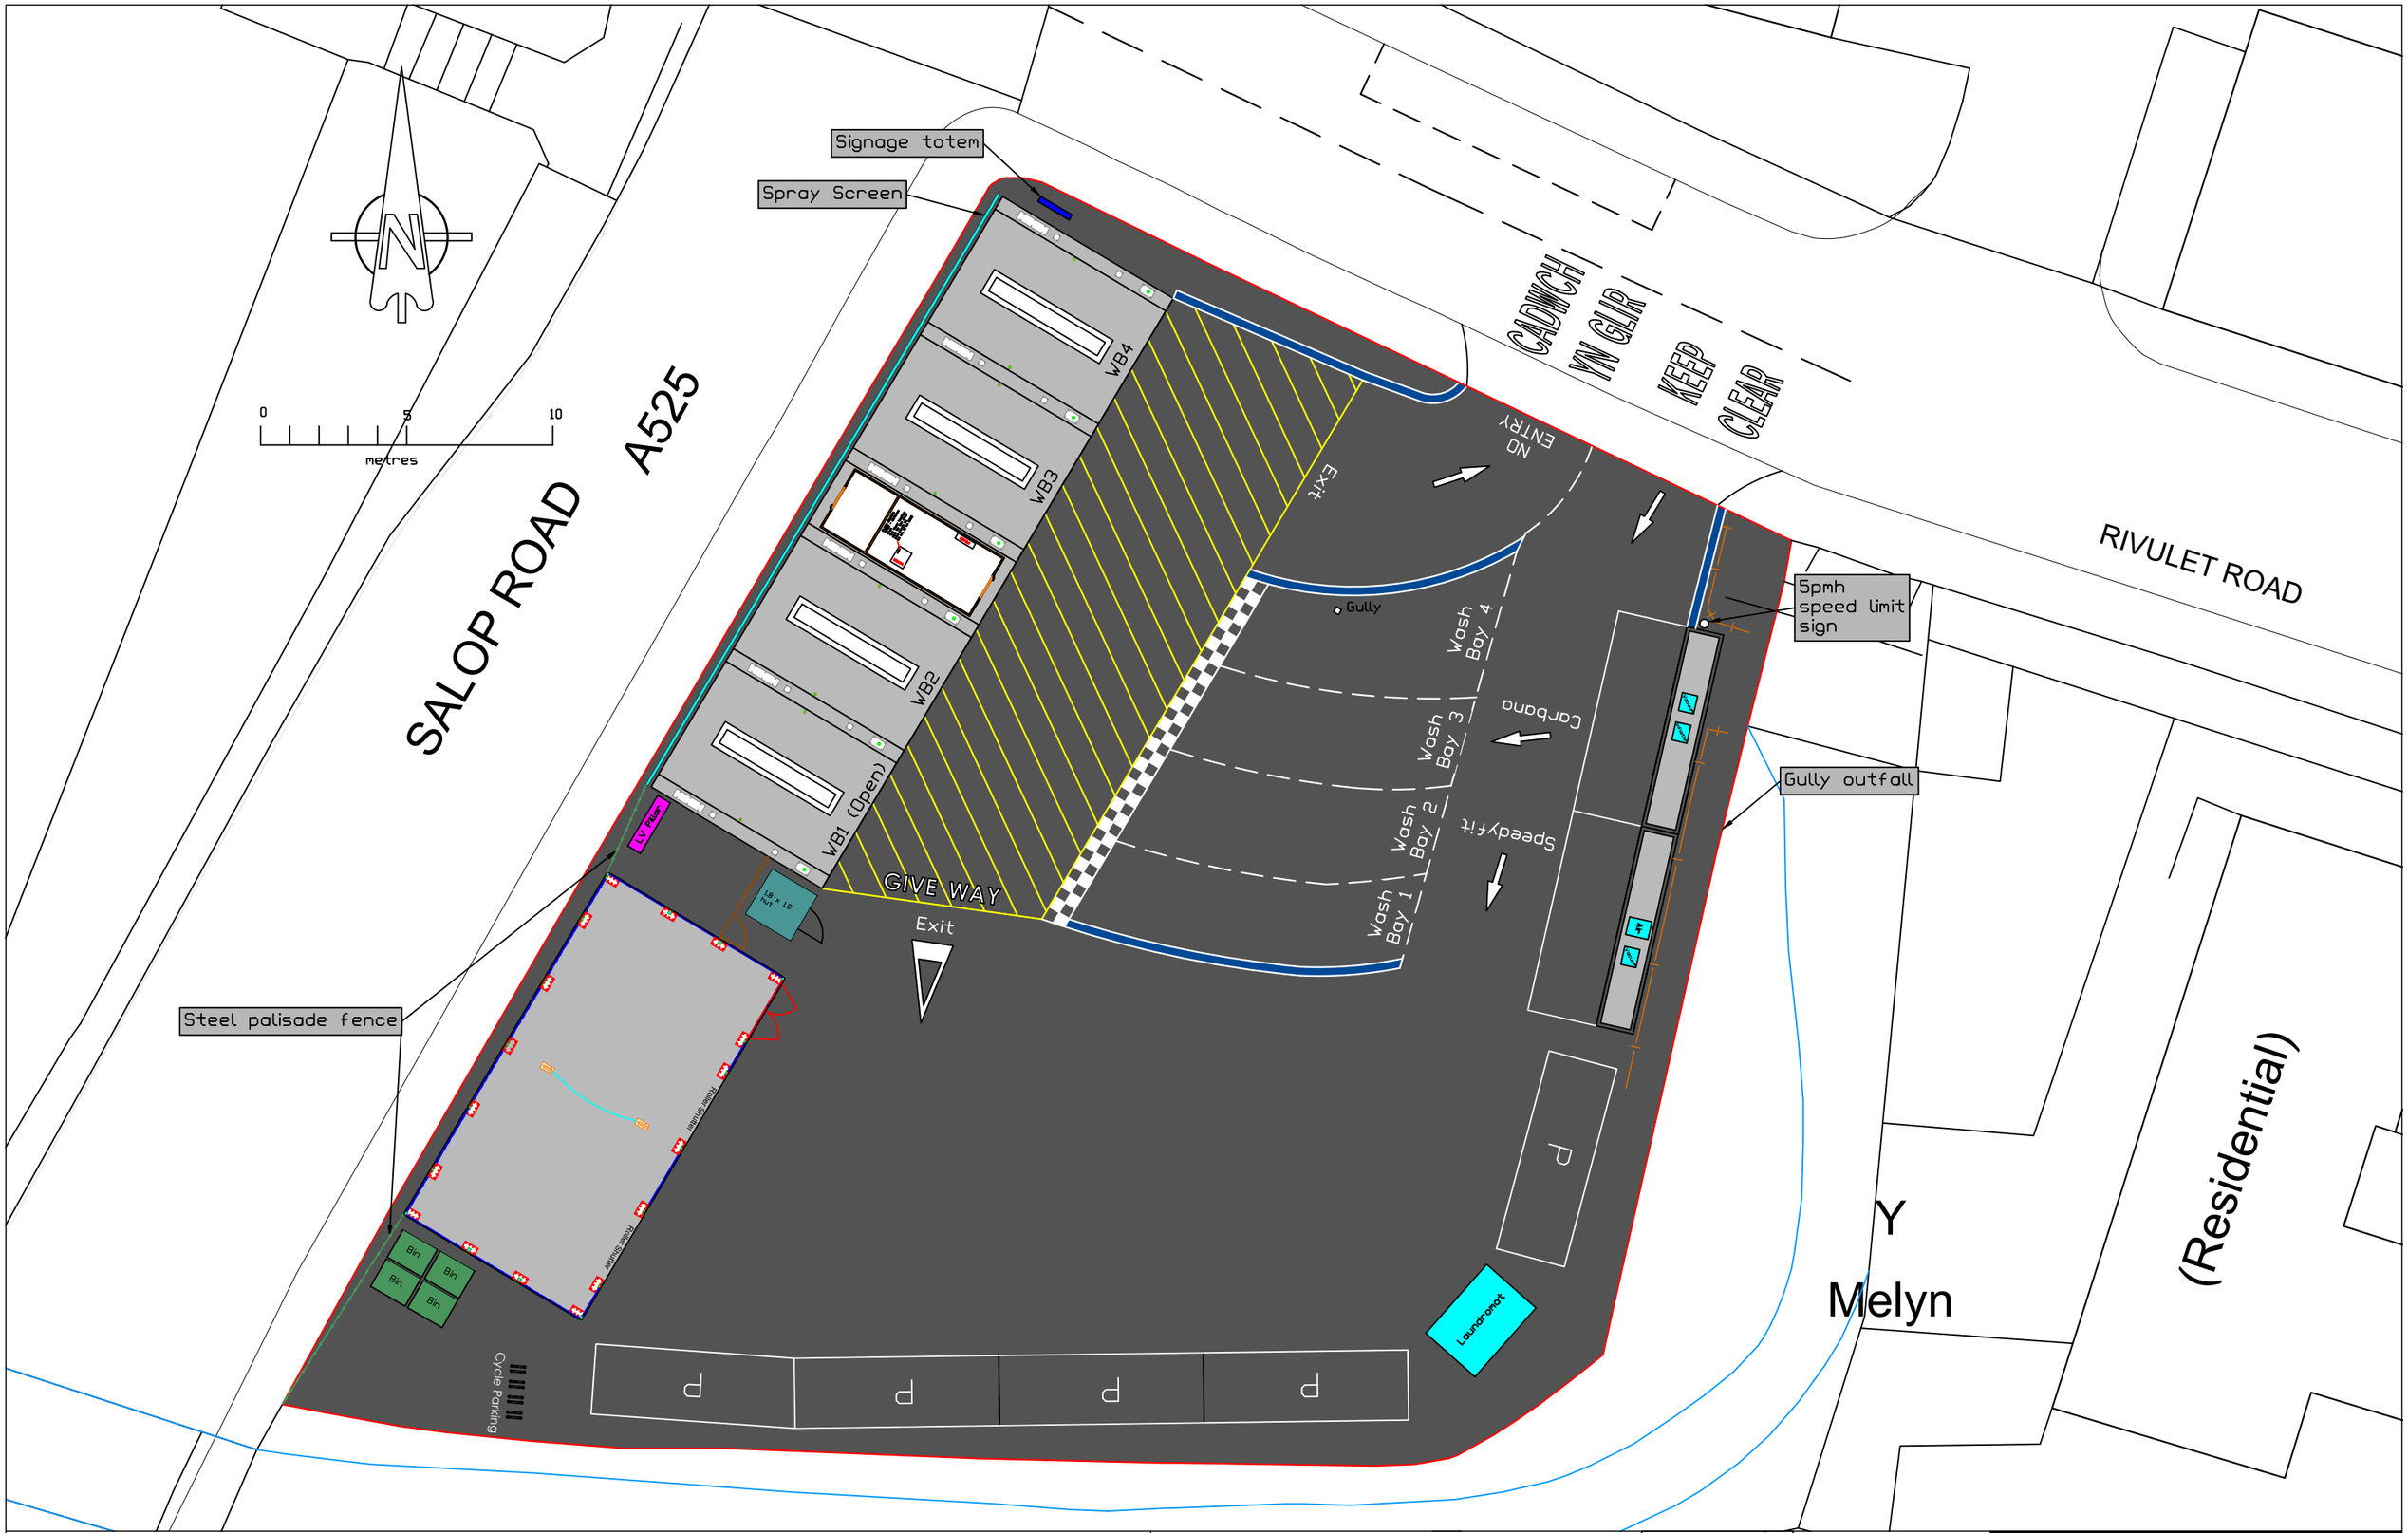


NOTES:

Finished floor level as existing +-200mm.

Client	Carbana
Job Title	Wrexham, Salop Road
Scale	1 in 200 A3
Date	26/11/2024
Drawing Title	Block Plan
Drg No.	P2
Rev	6

CARBANA
CLEAN CAR, CLEAN CONSCIENCE