

T3

QMS

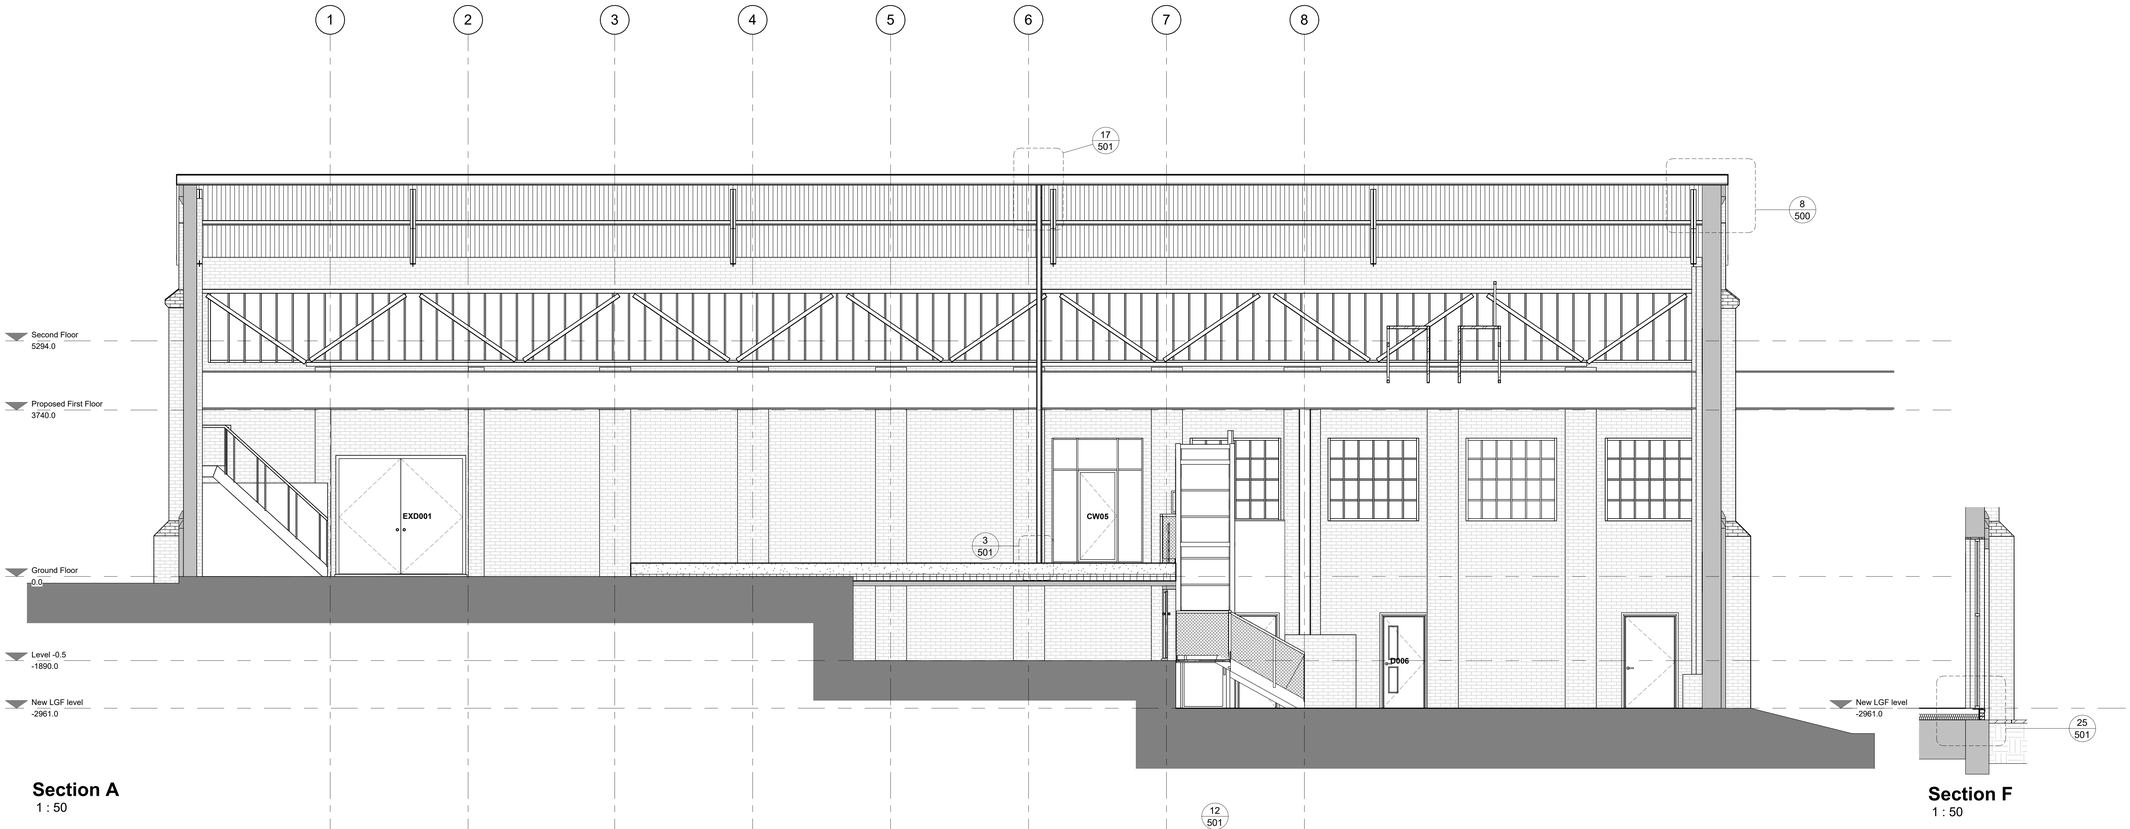


Section A
1 : 50

Section F
1 : 50

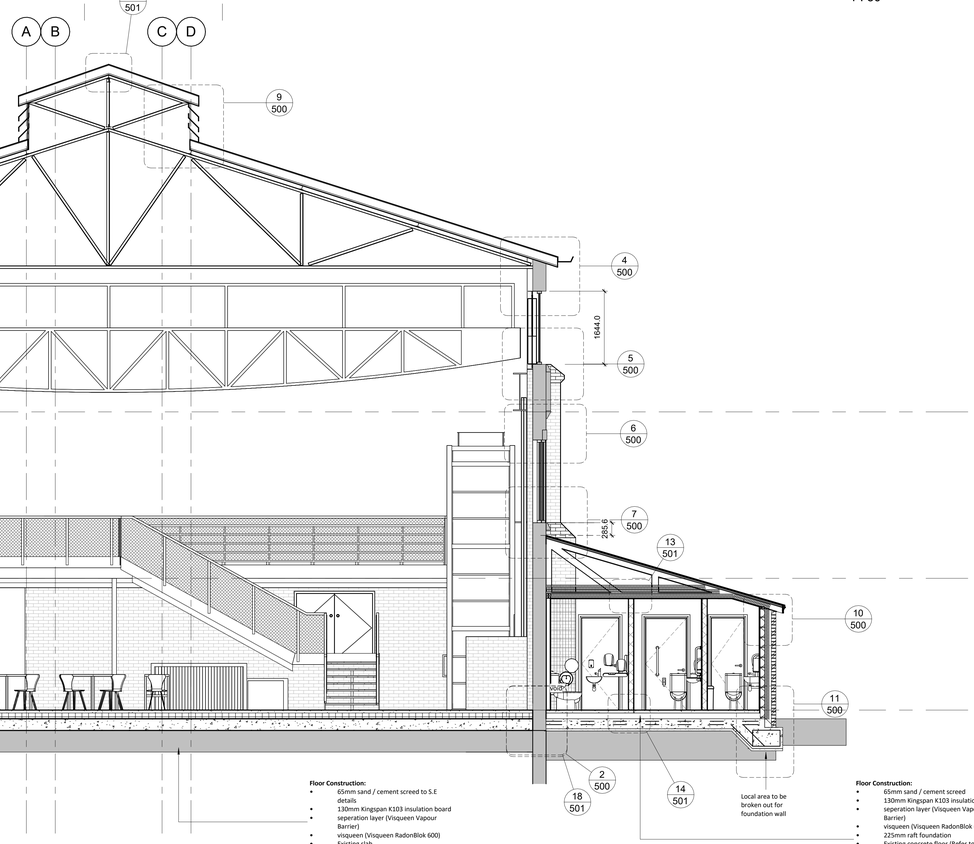

Section B
1 : 50

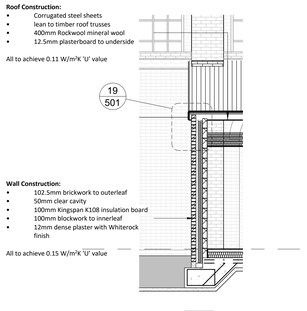

Section E
1 : 50

General Notes

1. Contractor to verify all dimensions and check level datums on site
2. All of the designs are the sole property of TACP Architects Ltd and may not be used without their written agreement
3. All prints, specifications and their copyright are the property of TACP Architects Ltd
4. Do not scale off drawings
5. All dimensions shall be checked on site before commencement of shop drawings, manufacture and all discrepancies must be reported to TACP Architects Ltd

Risk Assessments

Revisions

Rev	Date	Description	By	Check
T1	10/11/23	Tender Issue	CO	JB
T2	11/12/23	Further Information Added	CO	JB
C1	03/09/24	Construction Issue	LJ	JB

Consultants

Client

Brymbo Heritage Trust

Project Title

Brymbo Machine Shop

Drawing Title

Detail Section A, B & E (Ph 1)

Scale	Date	Drawn By	Checked By	Office
1 : 50@A0	20/04/23	JB	JB	Wrexham

Job Number	Project•Originator•Zone•Level•Type•Role•Number	Revision
17003	BMS -TACP- MS- ZZ- DR- A- 301	C1

TACP Architects Ltd
Pembroke House, Ellice Way
Wrexham Technology Park
LL13 7YT
T. 01978 291161
F. 01978 351735
E. admin@tacparchitects.co.uk
www.tacparchitects.co.uk

Architecture ● Interior Design ● Healthcare Planning ● Conservation ● Masterplanning ● Sustainable Design