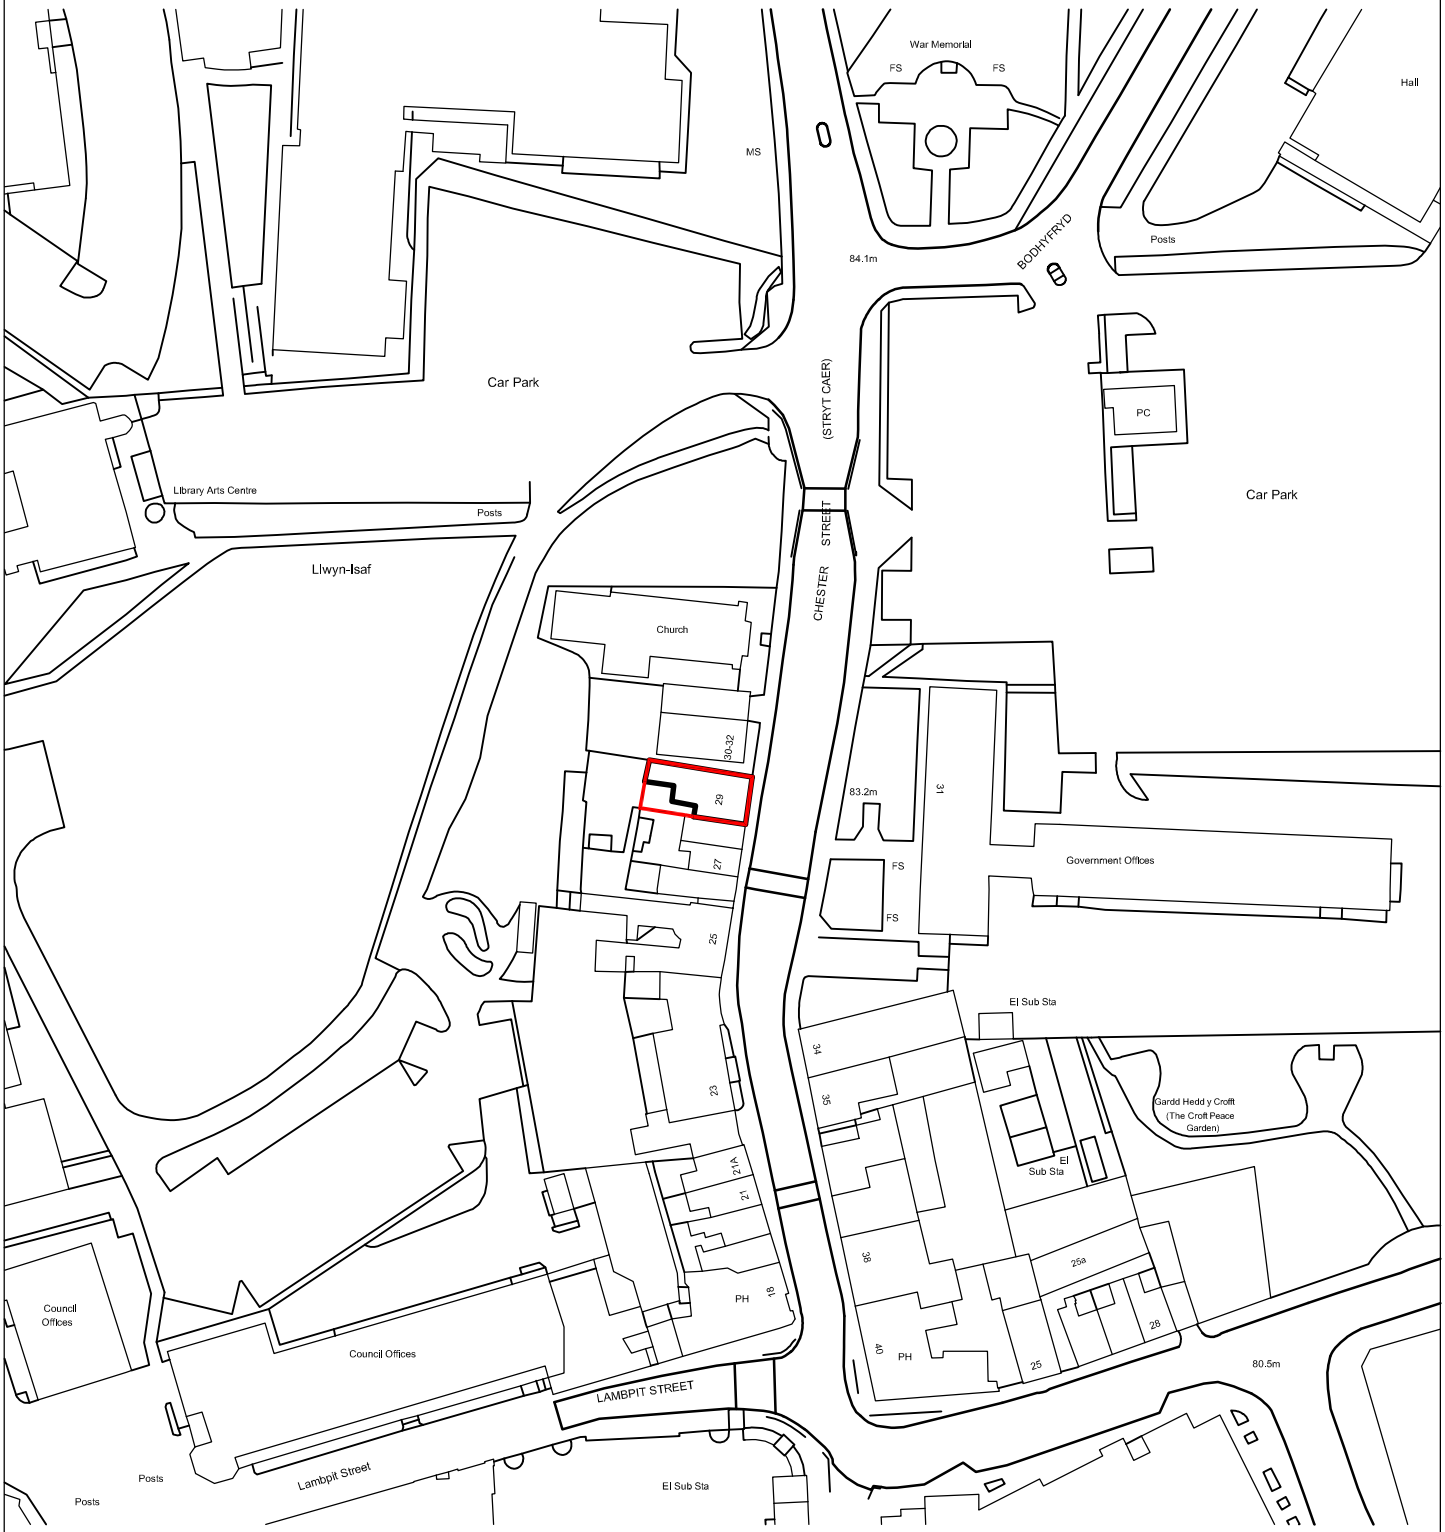


Rev:	Description:	Initial:	Chkd:

Client MR WILLIAM BAINES

Drwg. Title Location Plan

Project Internal Alterations at
29 Chester Street Wrexham LL13 8BG

Scale 1:1250 Drawn Others Chkd. Date 27/11/24

Drwg. No. 926/L(-)01 Revision -

0 10 20 50mm NATURAL SCALE

ORIGINAL DRAWING SIZE 297 x 210 (A4)