


WINDOW TYPE A
INTERNAL

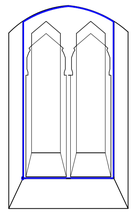


WINDOW TYPE B/ B1
INTERNAL

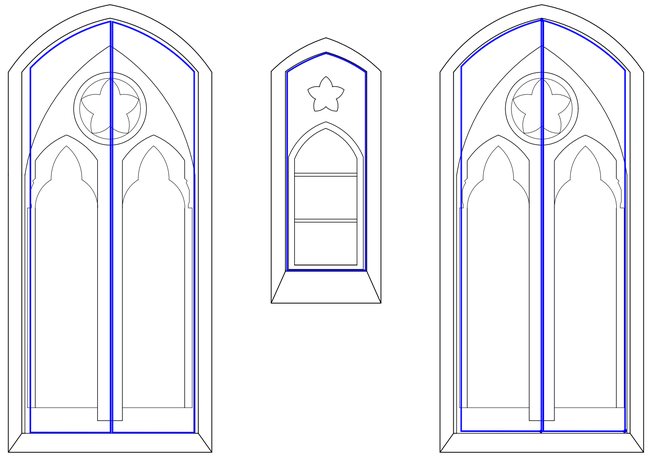


WINDOW TYPE C C1
INTERNAL

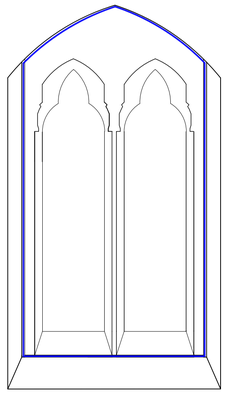


WINDOW TYPE D D1
INTERNAL

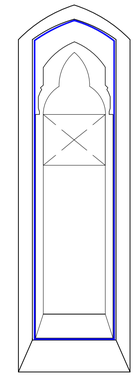


WINDOW TYPE E
INTERNAL

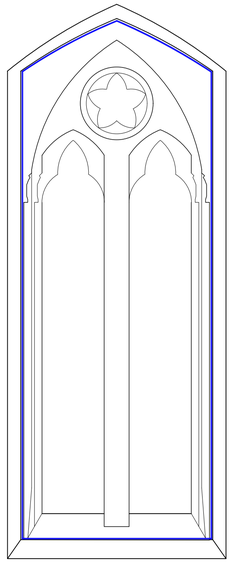

WINDOW TYPE F
INTERNAL

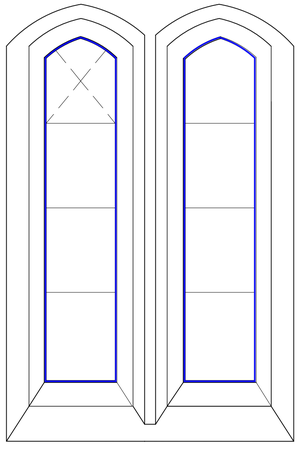

WINDOW TYPE G
INTERNAL

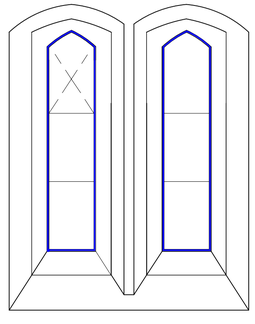

Note:

Blue Lines represent secondary glazing fixed to original window frames

WINDOW TYPE H
INTERNAL



Client:
GARY CONWAY

Project:
FORMER PRESBYTERIAN CHURCH
HOLT

Detail:
SECONDARY GLAZING INTERNAL ELEVATIONS

Status:

Drawn By:	Date: 28/11/23	Scale: 1:20 @ A1
Checked By:	Date:	Signature:

Drg No: A(300)16

Revision: