
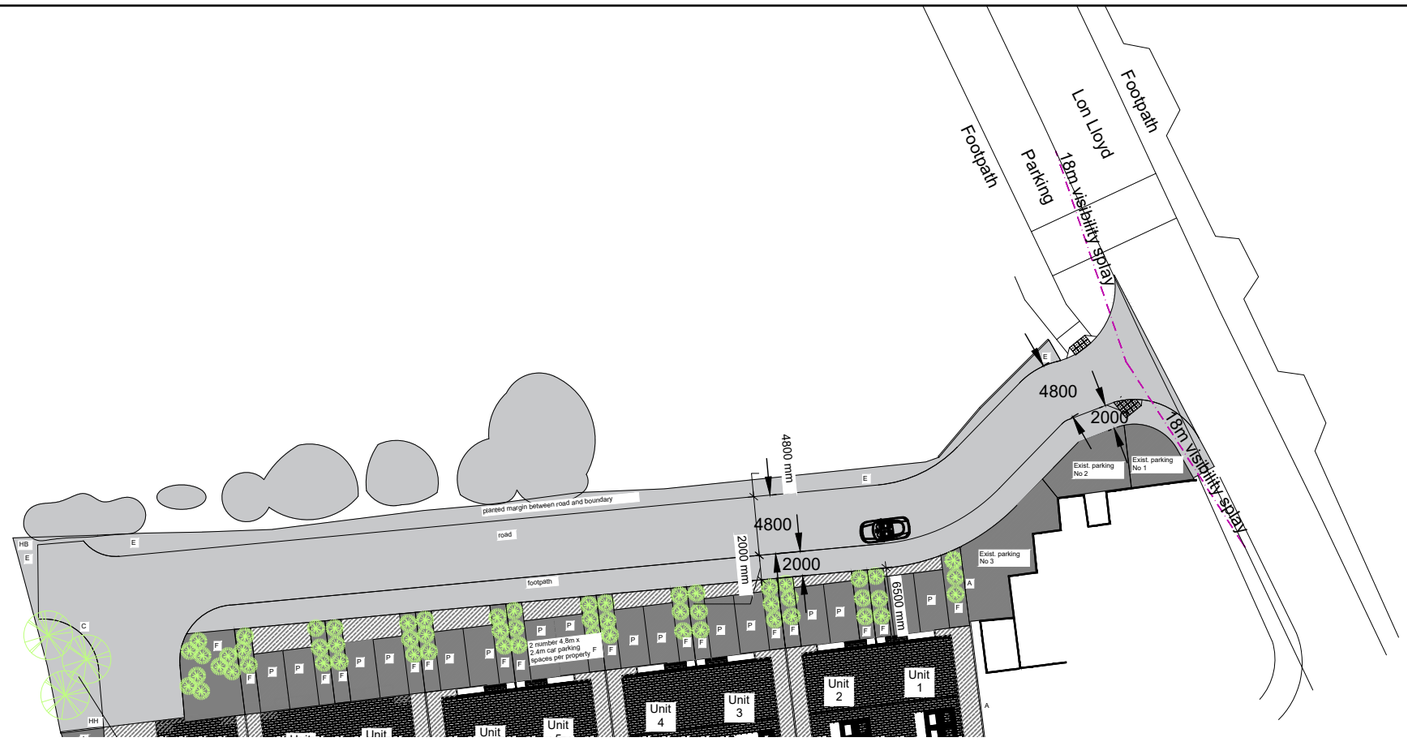


Residential Access Road Plan
Scale 1:500

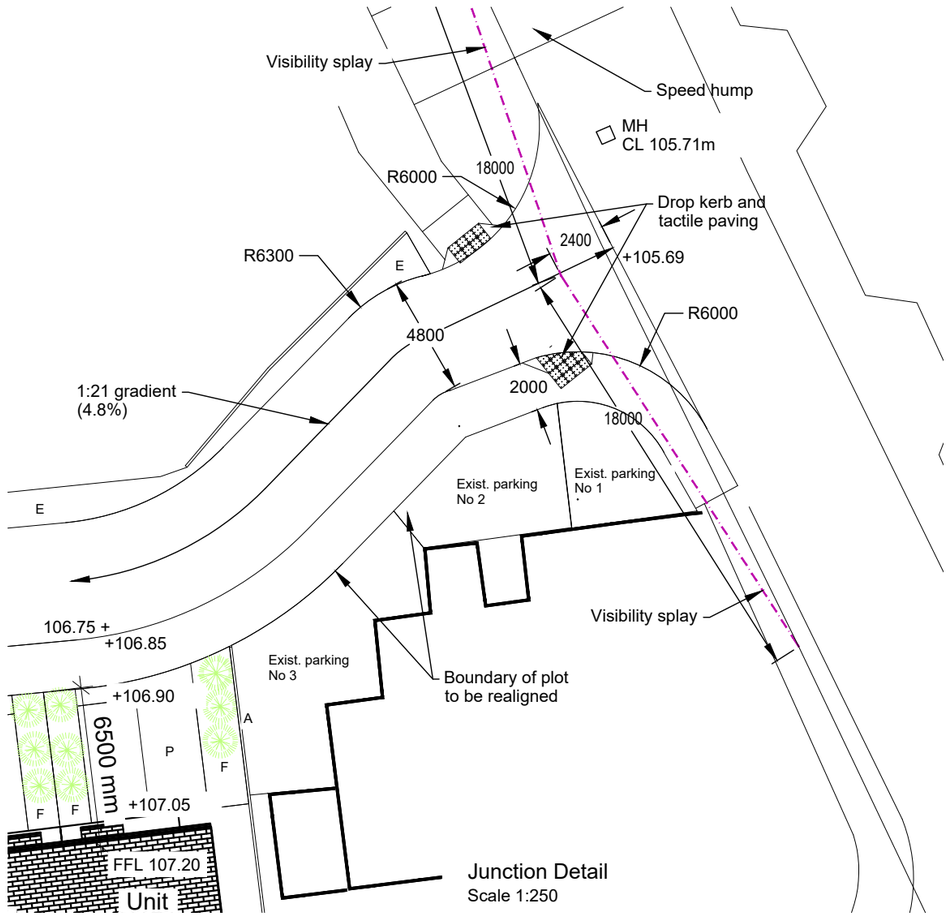

Junction Detail
Scale 1:250

Notes

1. If in doubt, contact the Engineer.

This design has been undertaken as a Designer under CDM. Please refer to the guidance given by the Health and Safety Executive regarding Contractor and Client Roles and Responsibilities under CDM 2015.

BARNARD
ENGINEERING LTD
Civil and Structural Engineers

Rev A - AB - 21st Nov 2024 - Proposed levels and gradient added		Project	The Old Coal Yard, Chirk
		Client	Elate Construction
Drawn	A Barnard	Date	29th Jan 2024	Title	Highway Junction Details
Scale	1:50 @ A3			Drawing number	24028-01	rev.	A