

NOTES:

1. AREA OF EARTHWORKS TO BE CLEARED OF VEGETATION. TOPSOIL AND UNSUITABLE MATERIAL IS TO BE REMOVED AND SET ASIDE BEFORE THE STRUCTURAL EARTHWORKS IS COMMENCED.
2. ALL EARTHWORKS IS TO BE CARRIED OUT UNDER DRY CONDITIONS.
3. THE EMBANKMENTS ARE TO BE CONSTRUCTED USING SELECTED EXCAVATED MATERIAL WHICH WHEN COMPACTED AT SUITABLE MOISTURE CONTENT WILL FORMAN IMPERMEABLE MATERIAL,
4. THE EMBANKMENTS ARE TO BE CONSTRUCTED IN 150MM THICK LAYERS AND EACH LAYER COMPACTED BY A MINIMUM OF 4 PASSES OF A SUITABLE VIBRATORY ROLLER.
5. THE NATURE OF THE GROUND AND MATERIALS ENCOUNTERED IS TO BE MONITORED AS EXCAVATION AND FILLING PROGRESSES TO ENSURE THAT FINISHED CONDITIONS WILL GIVE A STABLE EMBANKMENT AND BE SUITABLE FOR WATER RETENTION.
6. SURPLUS TOPSOIL MAY BE USED TO LANDSCAPE AROUND THE LAGOON AFTER "STRUCTURAL EARTHWORKS" HAVE BEEN COMPLETED.

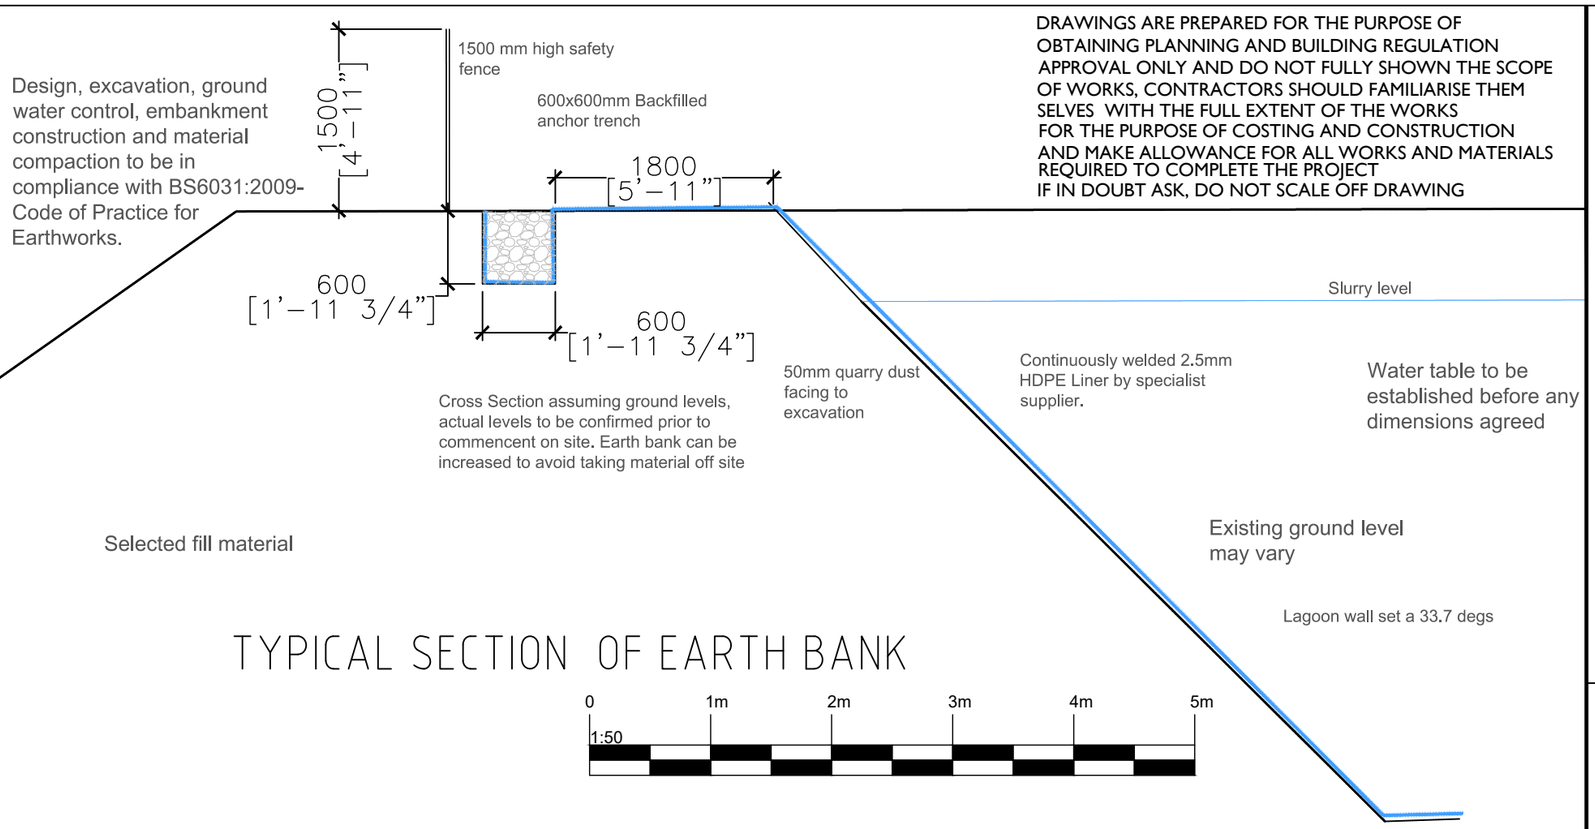

TYPICAL SECTION OF EARTH BANK

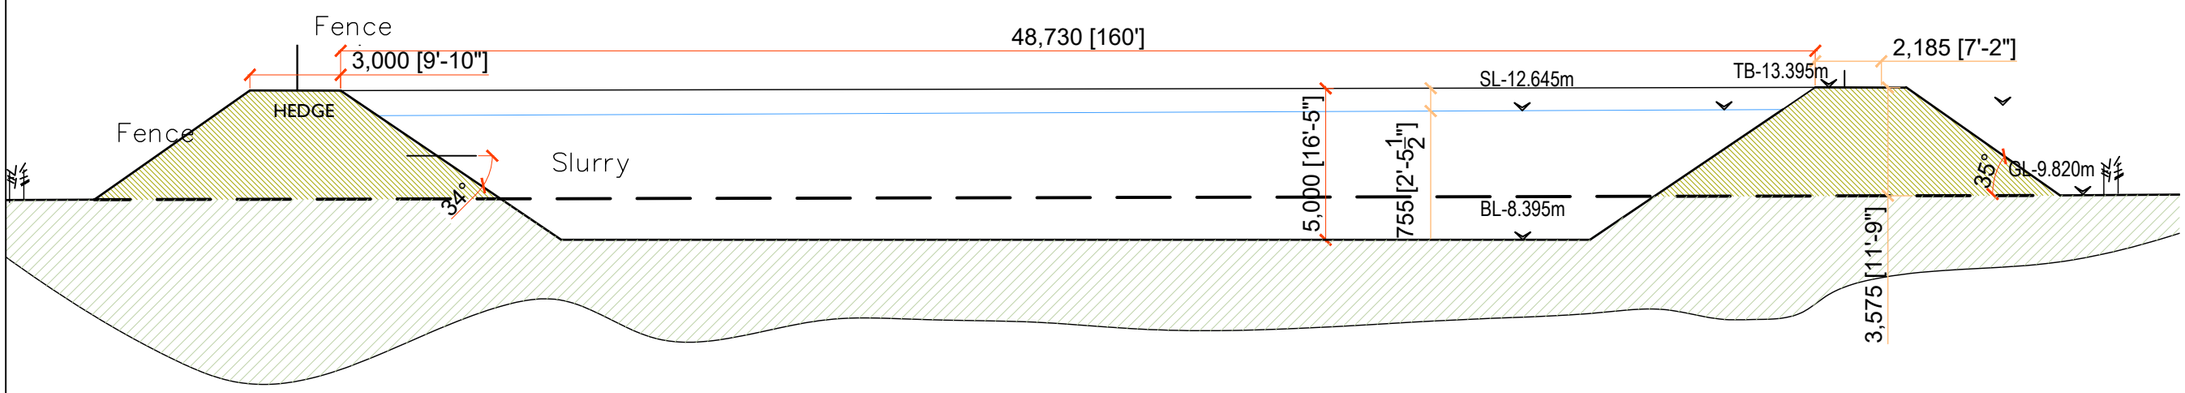

scale 1-200

SECTION A-A

0 4m 8m 12m 16m 20m
1:200

DRAWINGS ARE PREPARED FOR THE PURPOSE OF OBTAINING PLANNING AND BUILDING REGULATION APPROVAL ONLY AND DO NOT FULLY SHOWN THE SCOPE OF WORKS, CONTRACTORS SHOULD FAMILIARISE THEM SELVES WITH THE FULL EXTENT OF THE WORKS FOR THE PURPOSE OF COSTING AND CONSTRUCTION AND MAKE ALLOWANCE FOR ALL WORKS AND MATERIALS REQUIRED TO COMPLETE THE PROJECT
IF IN DOUBT ASK, DO NOT SCALE OFF DRAWING

DWG. TITLE: site SECTION

DWG No: 24 - 03

REV: -

SCALE: 1 / 200 / 50 @ A3

DATE: 02/24

Chartered Institute of Architectural Technologists
BRIAN LEWIS
ARCHITECTURAL SERVICES
10 PARC Y LLAN, LLANFAIR DC
RUTHIN DENBIGHSHIRE LL152YL
TEL. 01824 704725
MOB. 07753568325
EMAIL. brian.lewis-architecture@hotmail.co.uk

PROJECT

PROPOSED SLURRY LAGOON
HALGHTON VILLA, HORSEMANS GREEN
WHITCHURCH SY13 3DY
FOR P HUXLEY