


The enclosed tree planting area will be planted with native species of wildflower areas for pollinators, leaving areas of unmown grass; and improving connectivity between valuable habitats. 'Emorsgate Seeds', 'Boston Seeds' or similar for prescribed wildflower mixes suitable for the location


Methods of tree protection

- Stock-proof fencing: essential if animals are to graze nearby. Fencing must be at least two metres from any new planting.
- Rabbit-proof fencing: around plantations where there is a problem – but ensure the rabbits are not fenced inside.
- Shelters for individual trees: it is important to find out which animals are likely to threaten the survival of newly planted trees and then use shelters and stakes of the appropriate height.


See The Tree Council: Tree Planting Guide

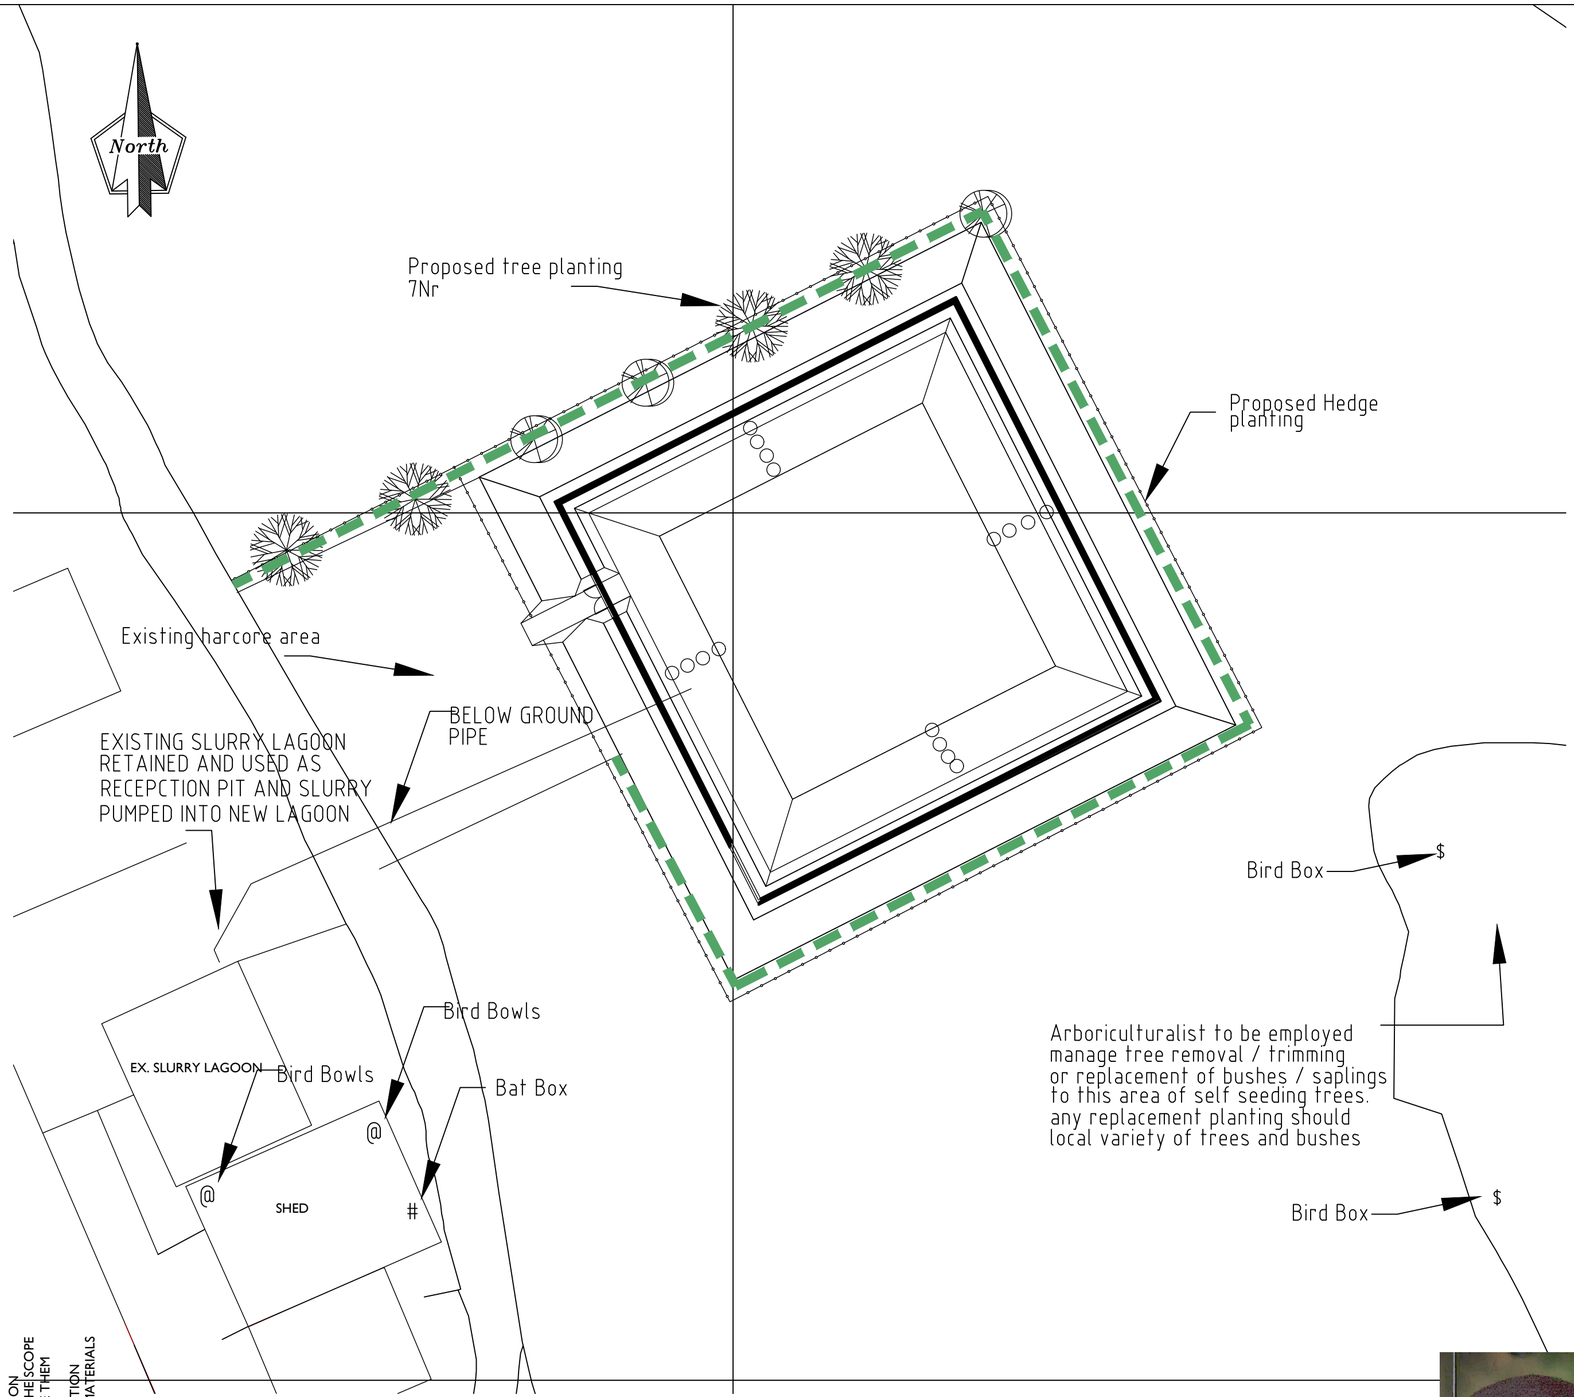

Kent Bat Boxes installed on inside of shed, It should be fixed at least 5m above ground in a southerly elevation, indicated thus # in shed

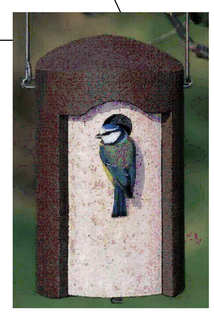

Schwegler 1B 26mm Hole Nestbox Brown in near by mature tree in a southerly direction indicated thus @

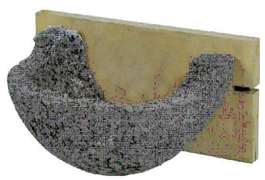

Schwegler Swallow Nest Box Bowl boxes placed on purlin at at eaves on easterly elevation, internally, indicated thus @

Tree and hedge planting to take place November 2025 or 2026
Check out - treecouncil.org.uk

DRAWINGS ARE PREPARED FOR THE PURPOSE OF OBTAINING PLANNING AND BUILDING REGULATION APPROVAL ONLY AND DO NOT FULLY SHOWN THE SCOPE OF WORKS, CONTRACTORS SHOULD FAMILIARISE THEM SELVES WITH THE FULL EXTENT OF THE WORKS FOR THE PURPOSE OF COSTING AND CONSTRUCTION AND MAKE ALLOWANCE FOR ALL WORKS AND MATERIALS REQUIRED TO COMPLETE THE PROJECT IF IN DOUBT ASK, DO NOT SCALE OFF DRAWING

DWG. TITLE: Mitigation plan Planting
DWG No: 24 - 06
REV: -
SCALE: 1 / 500 @ A2
DATE: 12/24

BRIAN LEWIS
ARCHITECTURAL SERVICES
10 PARC Y LLAN, LLANFAIR DC
RUTHIN DENBIGHSHIRE LL152YL
TEL. 01824 704725
MOB. 07753568325
EMAIL. brian.lewis-architecture@hotmail.co.uk
Chartered Institute of Architectural Technologists

PROJECT
PROPOSED SLURRY LAGOON
HALGHTON VILLA, HORSEMANS GREEN
WHITCHURCH SY13 3DY
FOR P HUXLEY