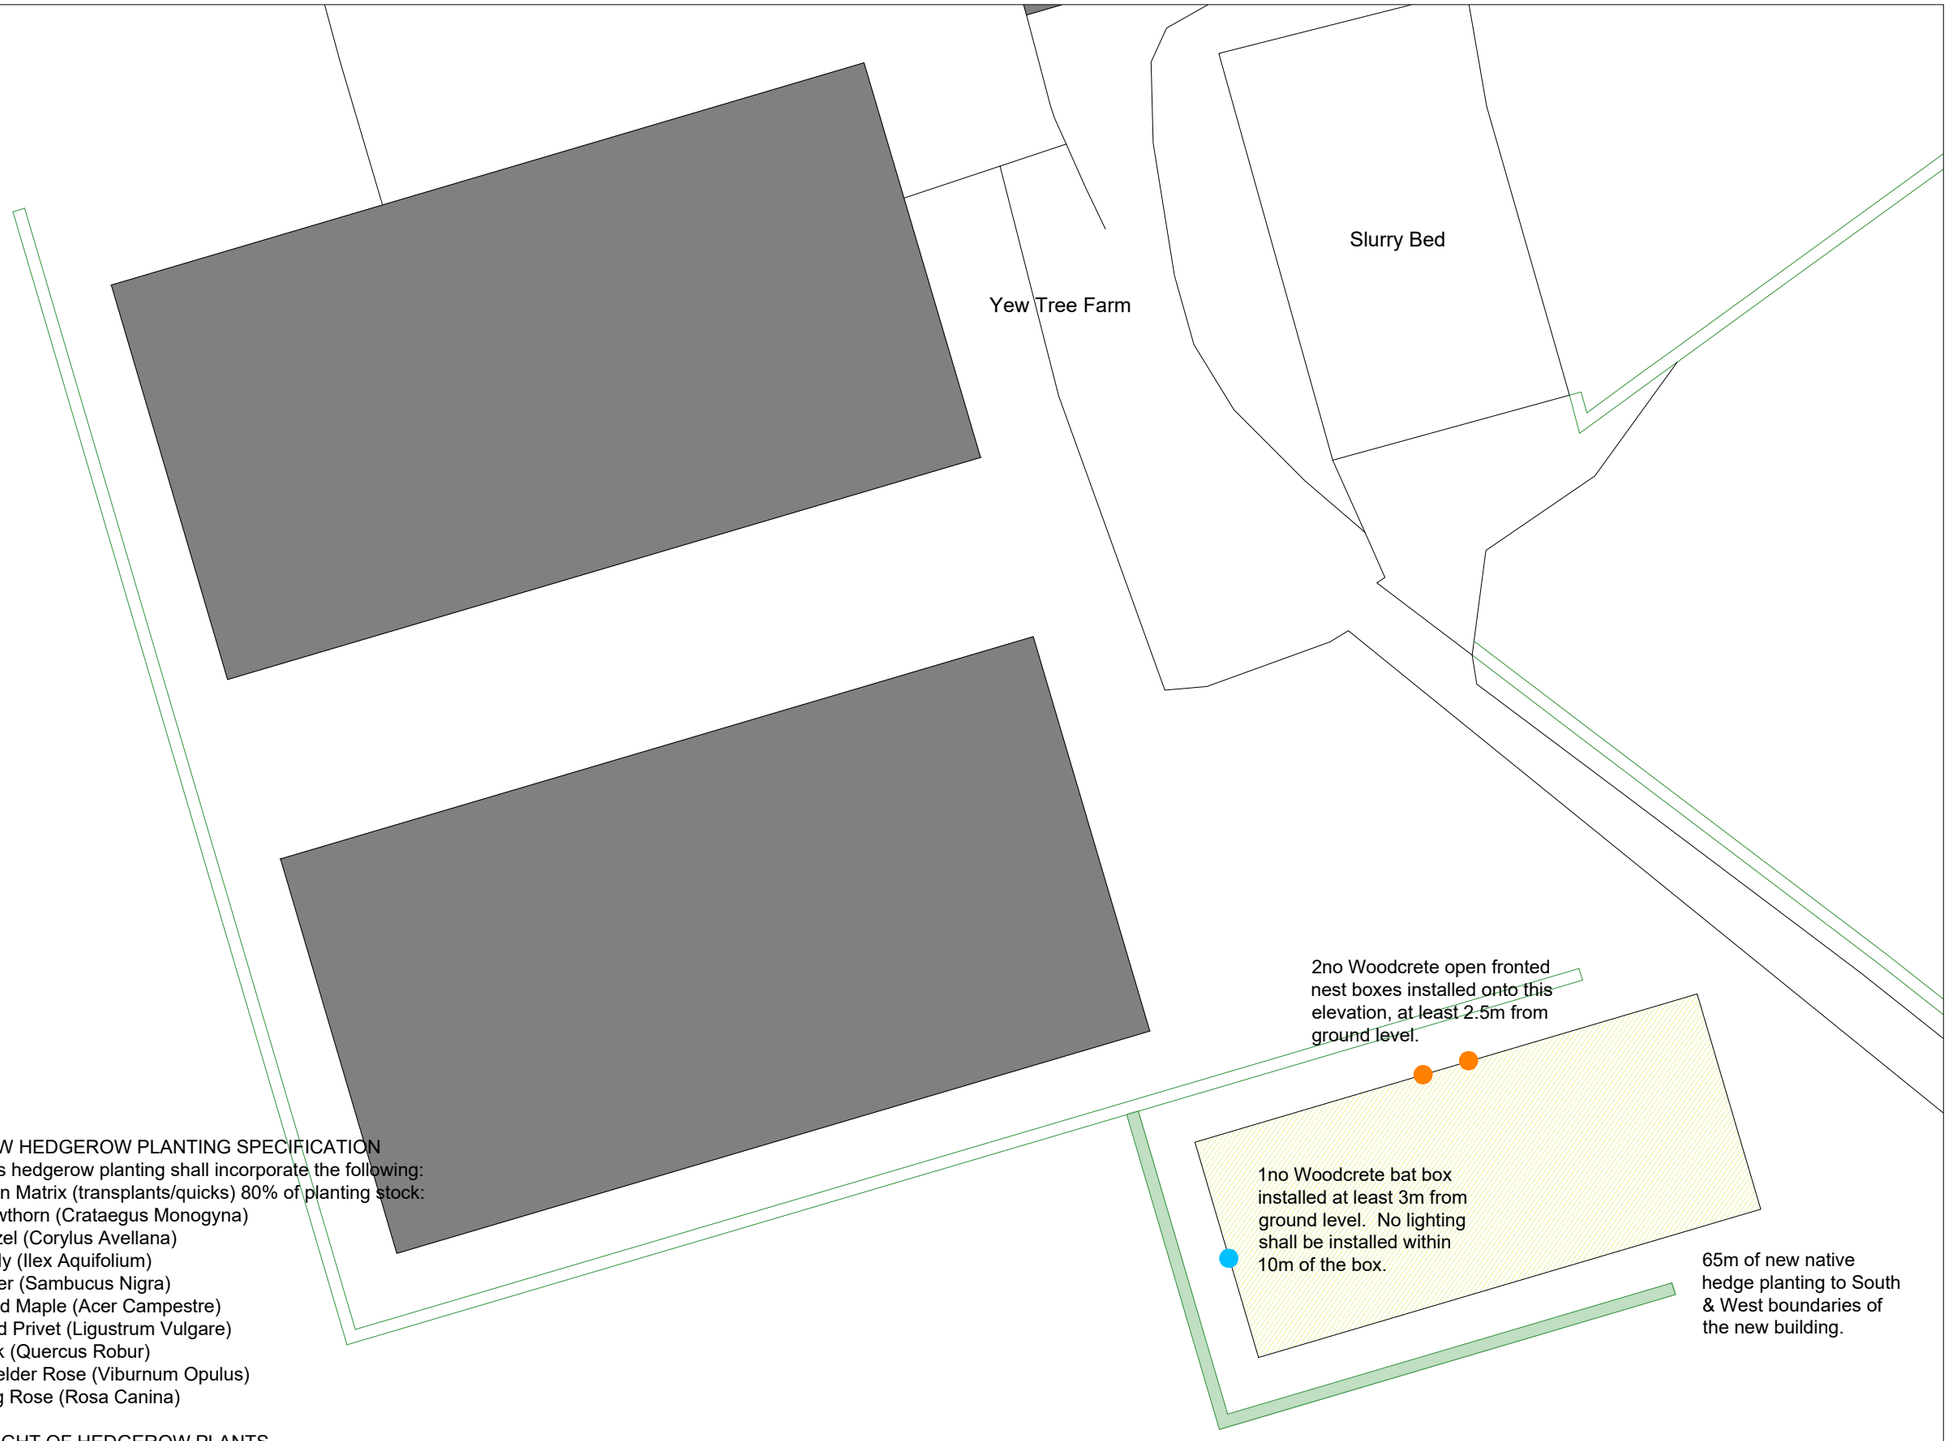


NEW HEDGEROW PLANTING SPECIFICATION
This hedgerow planting shall incorporate the following:
Main Matrix (transplants/quicks) 80% of planting stock:
Hawthorn (Crataegus Monogyna)
Hazel (Corylus Avellana)
Holly (Ilex Aquifolium)
Elder (Sambucus Nigra)
Field Maple (Acer Campestre)
Wild Privet (Ligustrum Vulgare)
Oak (Quercus Robur)
Guelder Rose (Viburnum Opulus)
Dog Rose (Rosa Canina)

HEIGHT OF HEDGEROW PLANTS
The hedgerow plants will be approximately 40-60cm in height, planted in two staggered rows 30cm apart with between 4-6 plants per metre.

MAINTENANCE OF NEW HEDGEROW
The hedgerow will be well maintained by ensuring regular weeding takes place, and any natural losses will be replaced within the first five years. The protective sundries will be checked twice a year to ensure they are securely fitted and will be replaced where necessary for at least five years.

PROTECTION FOR THE NEW HEDGEROW
All hedgerow plants will be protected with spirals and canes or tubex tree tubes and stakes Bare rooted stock will be planted by inserting the supporting cane approximately 25cm into the ground alongside the plant, and wrap the clear spiral guard around both the plant and cane. The new hedgerow will be protected by a new stock proof fence.

THIS DRAWING IS TO BE READ IN CONJUNCTION WITH ALL RELATED DRAWINGS. ALL DIMENSIONS MUST BE CHECKED AND VERIFIED ON SITE BEFORE COMMENCING ANY WORK OR PRODUCING SHOP DRAWINGS. THE ORIGINATOR SHOULD BE NOTIFIED IMMEDIATELY OF ANY DISCREPANCY. THIS DRAWING IS COPYRIGHT AND REMAINS THE PROPERTY ROGER PARRY & PARTNERS.

Rev	Description	Date	By
-	-	year/mm/dd	-.-

Roger Parry & Partners

Residential - Agricultural - Commerical

Project	Proposed Covered Holding Yard		
Drawing Title	Biodiversity Enhancement Plan		
Location	Yew Tree Farm, Llay Road, Rossett, Wrexham, LL12 0HT		
Client	Hoseley Farms		
Scale	1:500 @ A3		
Drawing No	79875 / RJC / 004	Rev	-
Drawn By	NB	Date	2024/12/06

MERCIAN HOUSE, 9 DARWIN COURT, OXON BUSINESS PARK, SHREWSBURY, SY3 5HJ
Tel: 01743 791336
E-mail: mail@rogerparry.net
Web address: www.rogerparry.net
Roger Parry & Partners LLP partnership no.OC312203
Registered in England and Wales.
A list of members of the LLP is available at the above address.