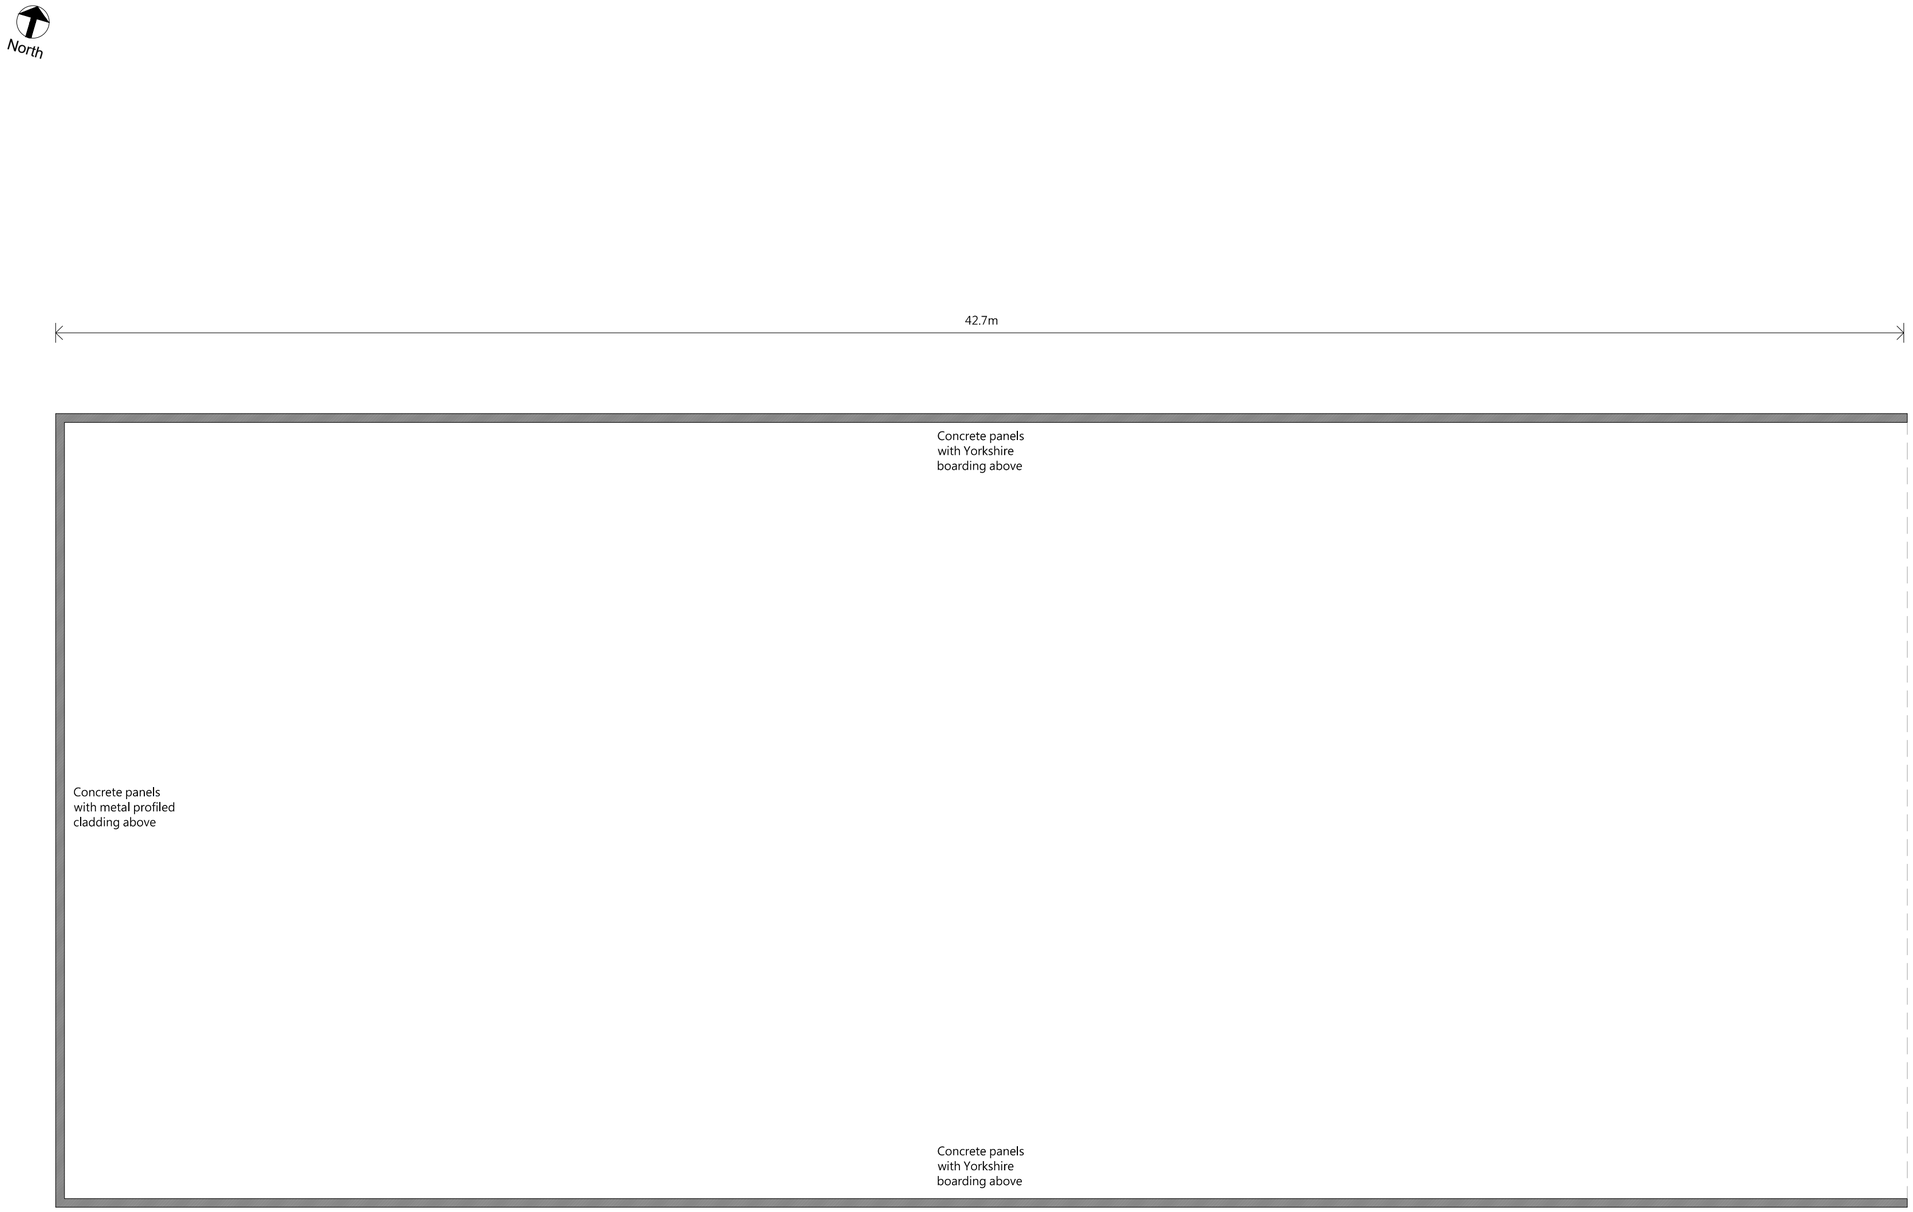



*PROPOSED PLAN*

THIS DRAWING IS TO BE READ IN CONJUNCTION WITH ALL RELATED DRAWINGS. ALL DIMENSIONS MUST BE CHECKED AND VERIFIED ON SITE BEFORE COMMENCING ANY WORK OR PRODUCING SHOP DRAWINGS. THE ORIGINATOR SHOULD BE NOTIFIED IMMEDIATELY OF ANY DISCREPANCY. THIS DRAWING IS COPYRIGHT AND REMAINS THE PROPERTY ROGER PARRY & PARTNERS.

| Rev | Description | Date | By |
|---|---|---|---|
| - | - | year/mm/dd | -.- |

Roger Parry & Partners

Residential - Agricultural - Commerical

| | | | |
|---|---|---|---|
| Project | Proposed Covered Holding Yard | | |
| Drawing Title | Proposed Plan | | |
| Location | Yew Tree Farm, Llay Road, Rossett, Wrexham, LL12 0HT | | |
| Client | Hoseley Farms | | |
| Scale | 1:100 @ A2 | | |
| Drawing No | 79875 / RJC / 100 | Rev | - |
| Drawn By | NB | Date | 2024/12/06 |

MERCIAN HOUSE, 9 DARWIN COURT, OXON BUSINESS PARK, SHREWSBURY, SY3 5HJ
Tel: 01743 791336
E-mail: mail@rogerparry.net
Web address: www.rogerparry.net
Roger Parry & Partners LLP partnership no.OC312203
Registered in England and Wales.
A list of members of the LLP is available at the above address.