
N

0 5 10 15 20 25m

Scale 1:500

APPLICATION BOUNDARY INDICATED THUS:

Schedule of Areas	m²
Site Area	1697

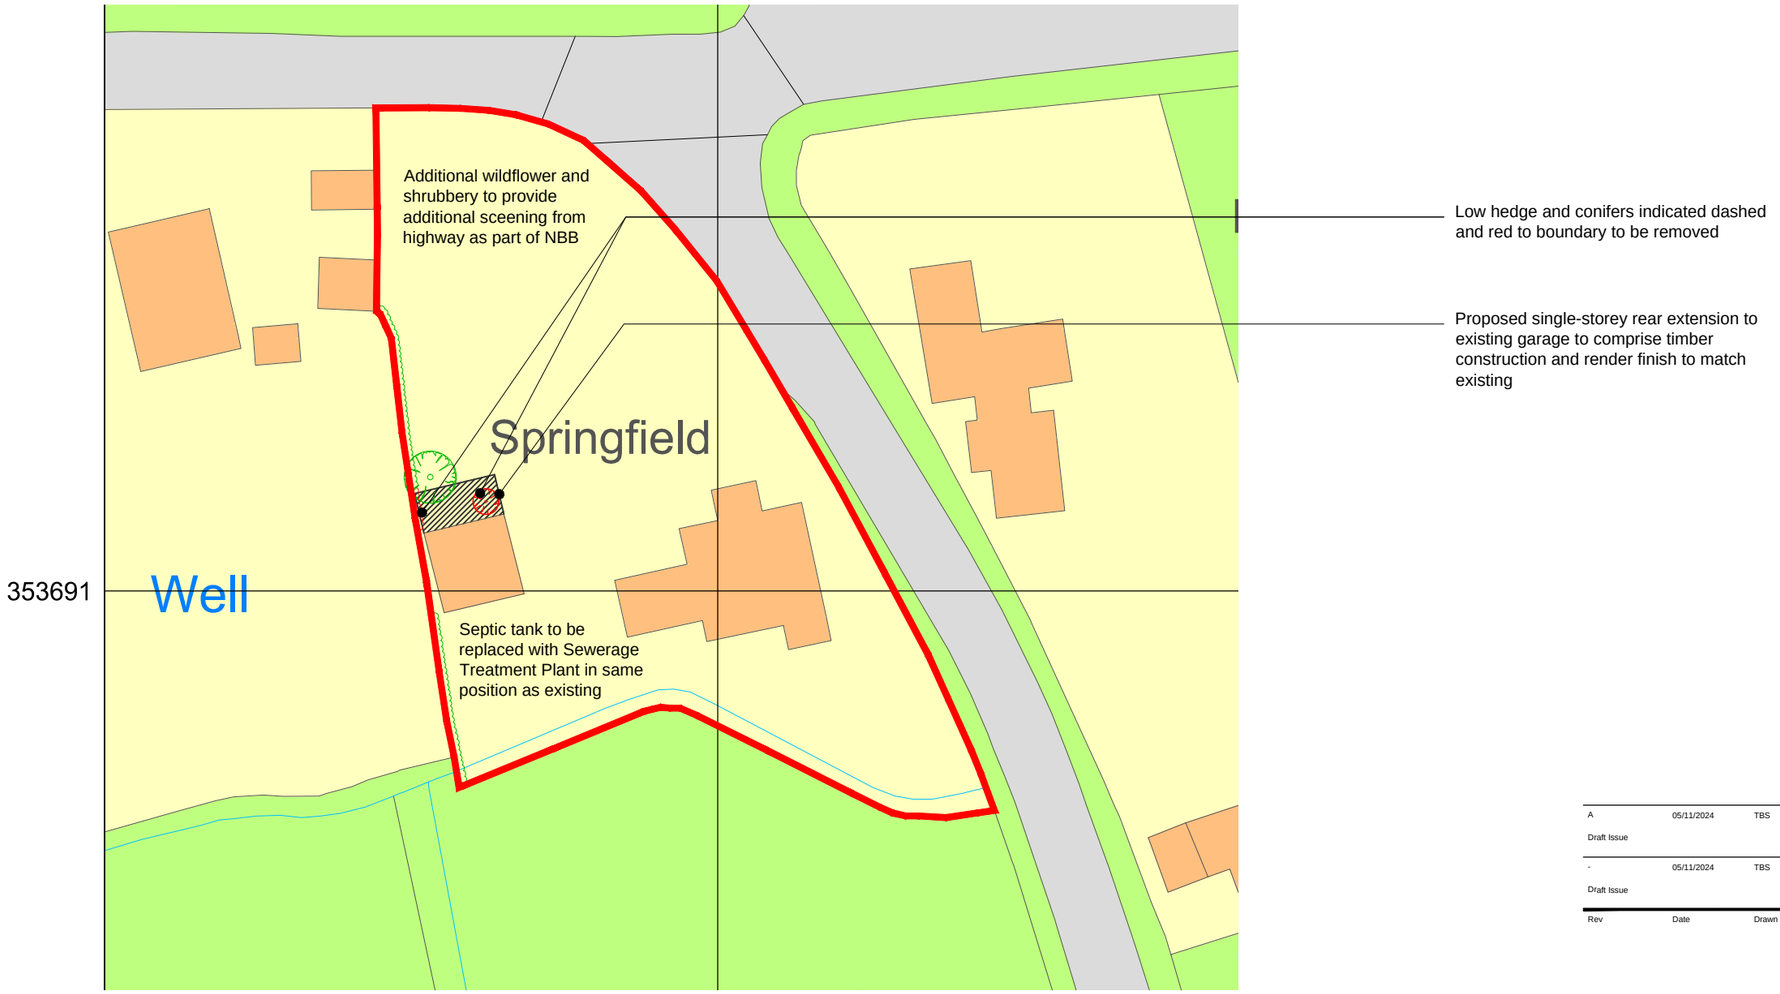

Low hedge and conifers indicated dashed and red to boundary to be removed

Proposed single-storey rear extension to existing garage to comprise timber construction and render finish to match existing

Rev	Date	Drawn by	Checked by
A Draft Issue	05/11/2024	TBS	TBS
- Draft Issue	05/11/2024	TBS	TBS

Produced on 04 November 2024 from the Ordnance Survey National Geographic Database and incorporating surveyed revision available at this date.
This map shows the area bounded by 337778 353641,337878 353641,337878 353741,337778 353741,337778 353641
Crown copyright and database rights 2024 OS 100054135. Supplied by copla ltd trading as UKPlanningMaps.com a licensed Ordnance Survey partner (OS 100054135).
Data licence expires 04 November 2025. Unique plan reference: v1f//1170087/1572708

Block Plan - 1:500

Project: Springfield Buck Road, Holt, Commonwood, Wrexham, LL13 9TF			
Client: Ian Southwell		Purpose of Issue: For Approval	Drawing Stage: Planning
Title: Block Plan			
Scale @ A3: 1:500	Date: Nov. 2024	Ref: 333	Drawn: TBS
Drg No: 333/SBR/PL/003			Rev: A