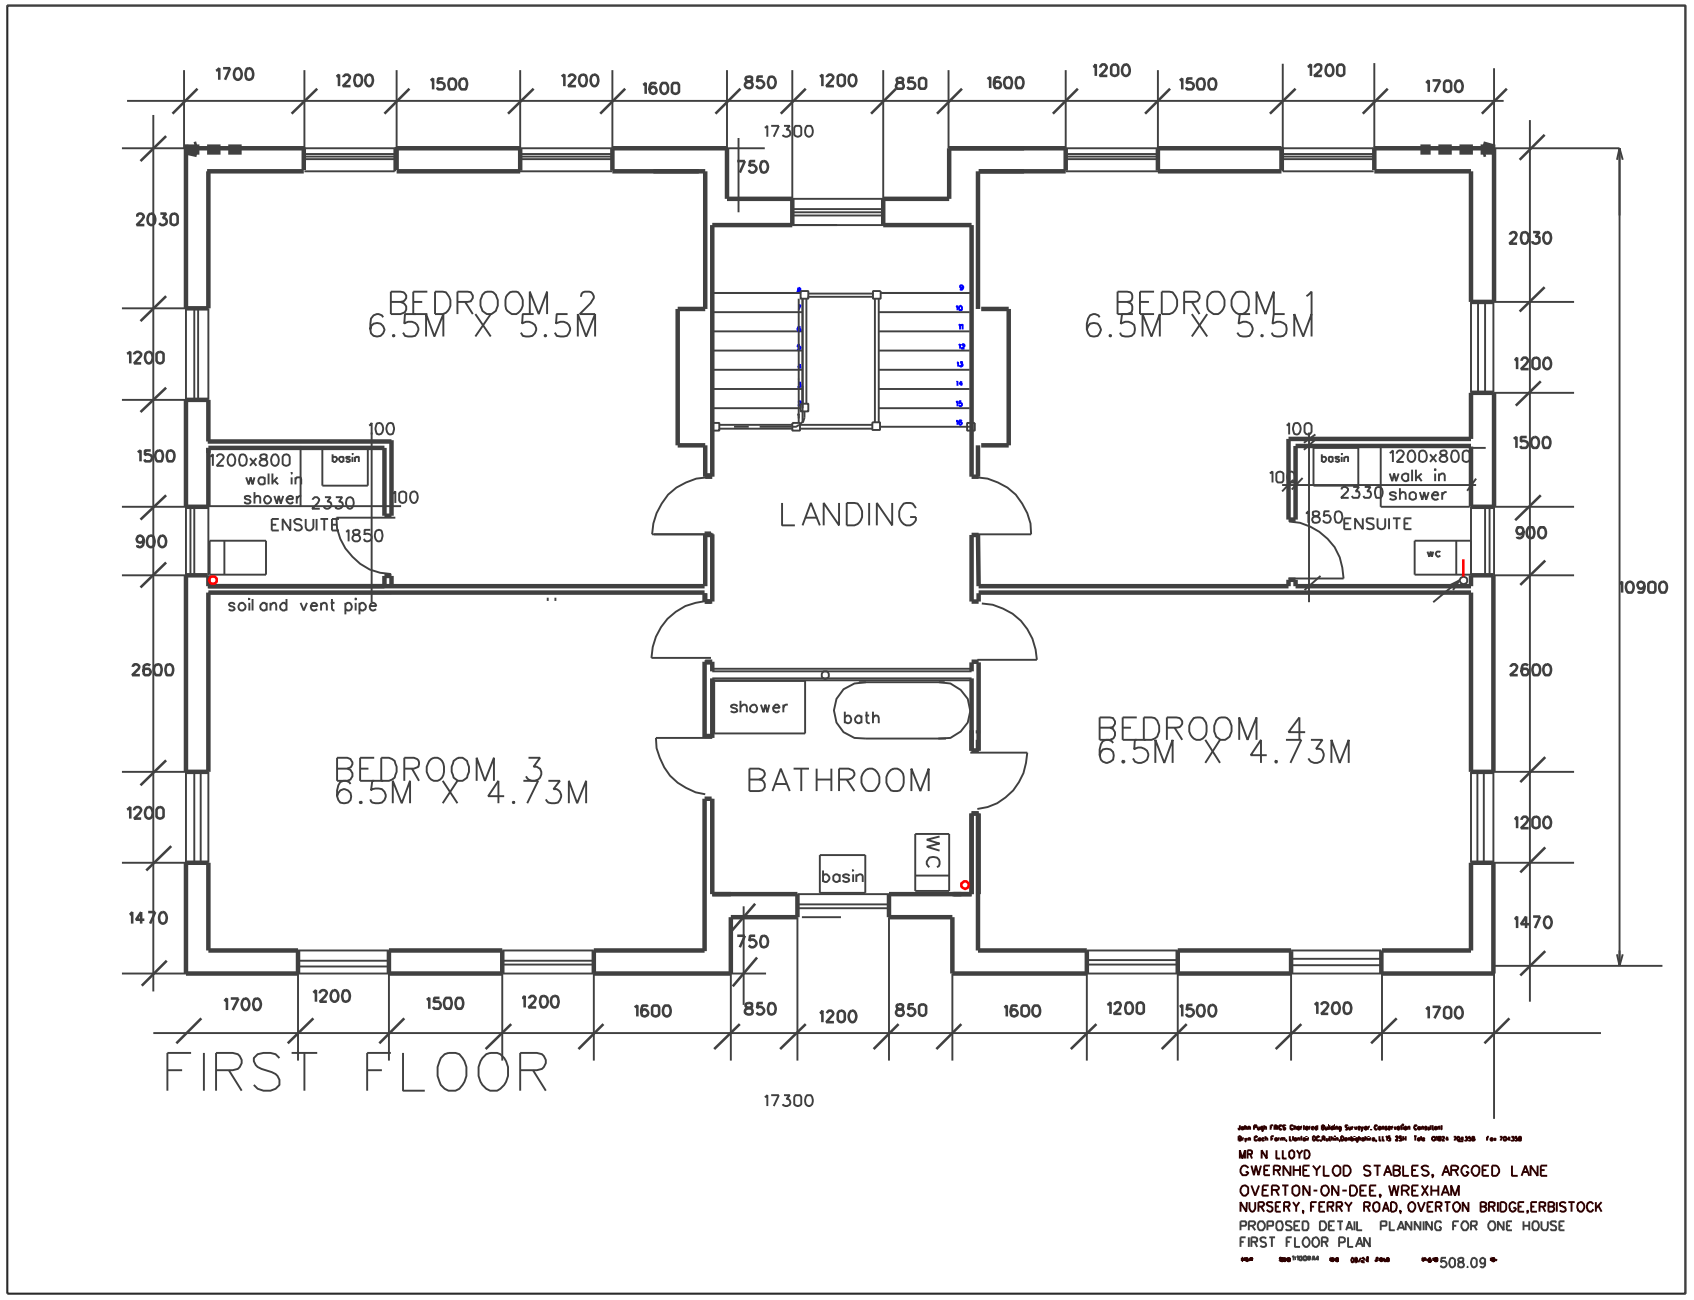


MR N LLOYD
GWERNHEYLOD STABLES, ARGOED LANE
OVERTON-ON-DEE, WREXHAM
NURSERY, FERRY ROAD, OVERTON BRIDGE,ERBISTOCK
PROPOSED DETAIL PLANNING FOR ONE HOUSE
FIRST FLOOR PLAN

508.09

...\NIGEL LLOYD\MARKET GARDEM.dgn 03/11/2024 15:59:13